0 5 10
SCALE BAR 1:100

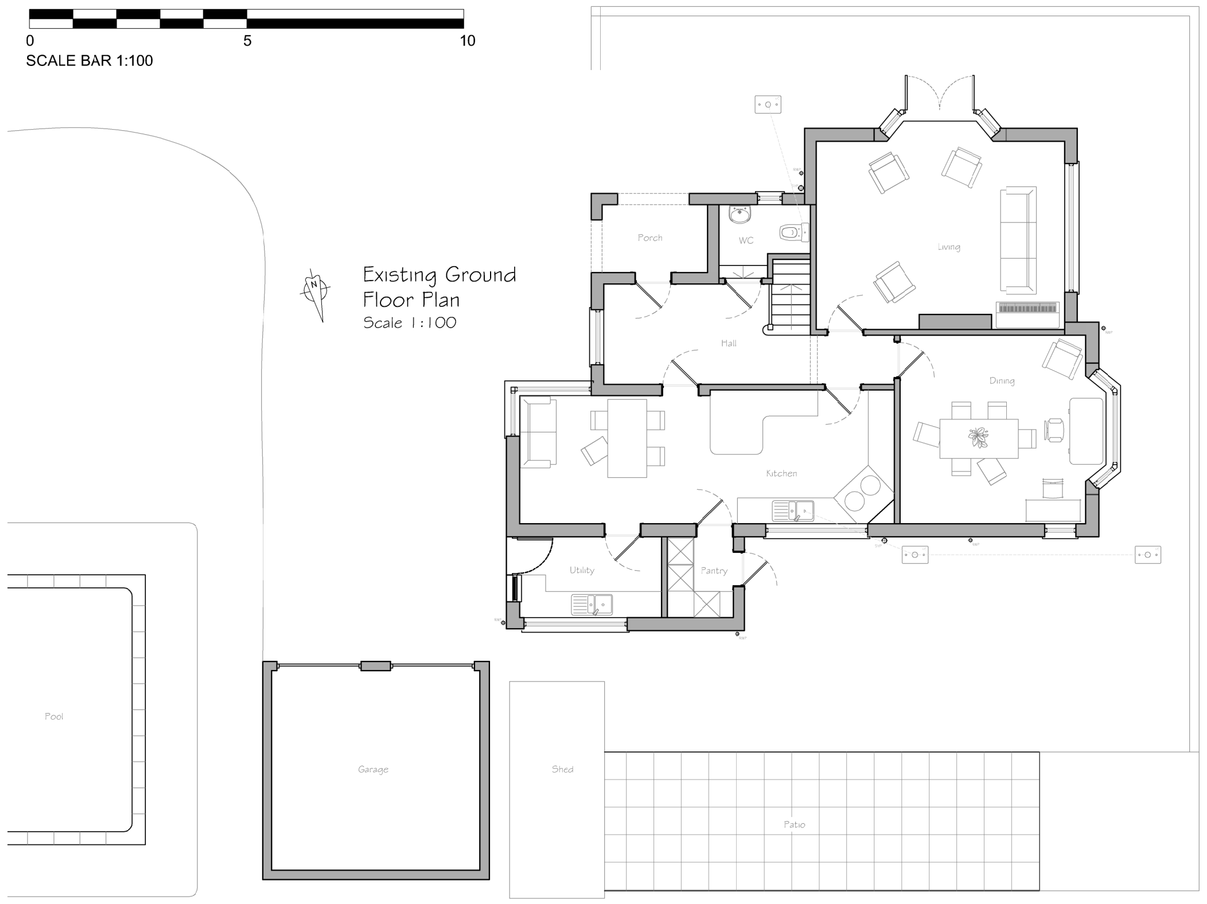

Existing Ground Floor Plan
Scale 1:100

0 5 10
SCALE BAR 1:100

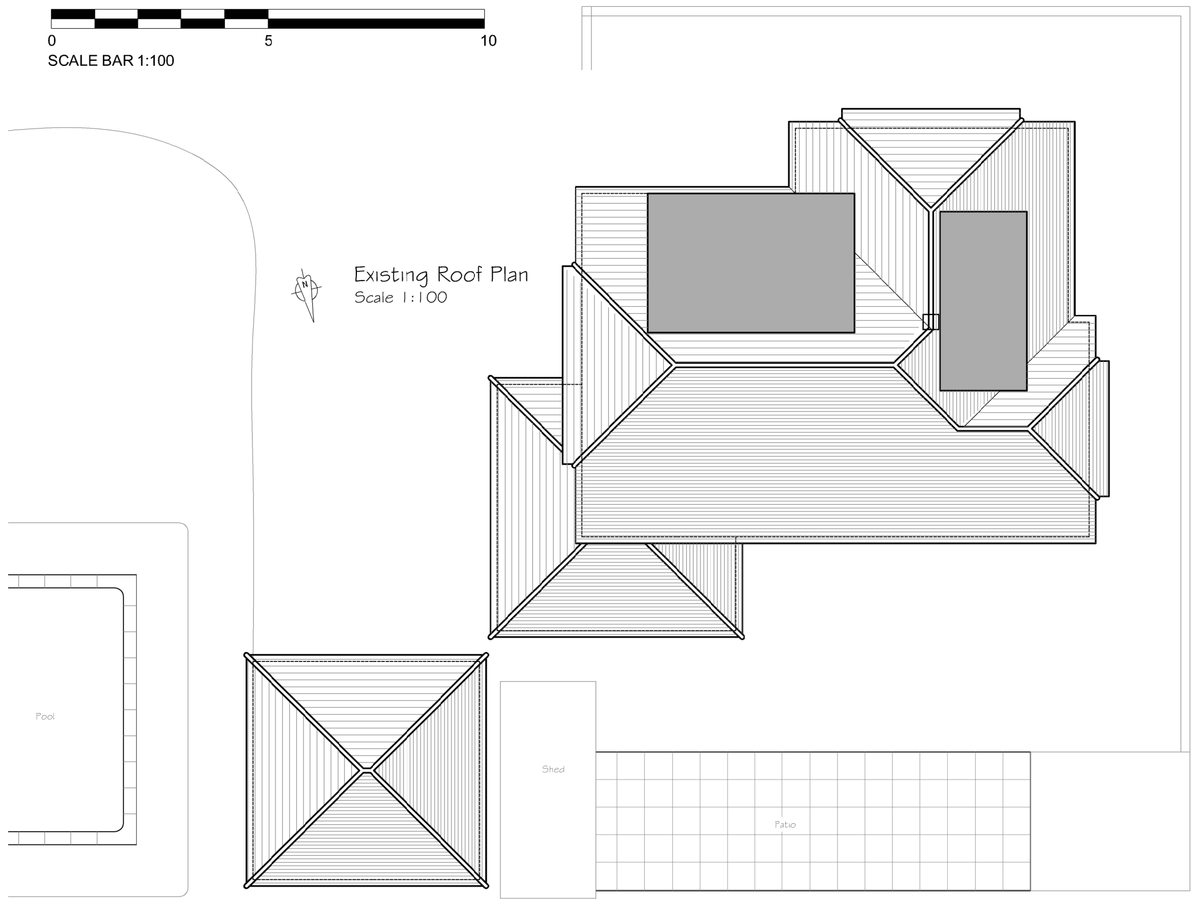

Existing Roof Plan
Scale 1:100

Ordnance Survey (c) Crown Copyright 2024. All rights reserved. Licence number 100022432

0 25 50 100
SCALE BAR 1:1250

Existing Location Plan
Scale 1:1250

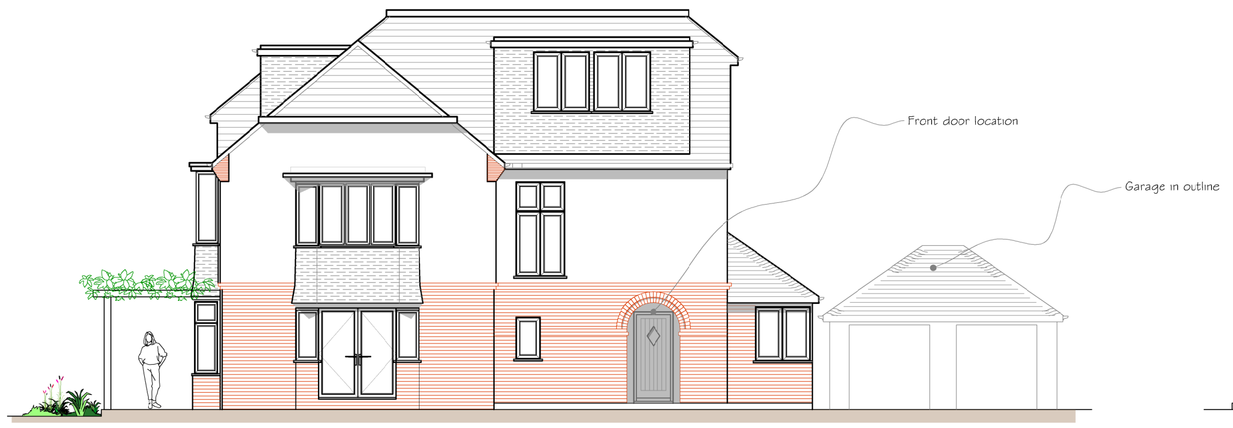

Existing Front Elevation (South)
Scale 1:100

Existing Side Elevation (East)
Scale 1:100

0 5 10
SCALE BAR 1:100

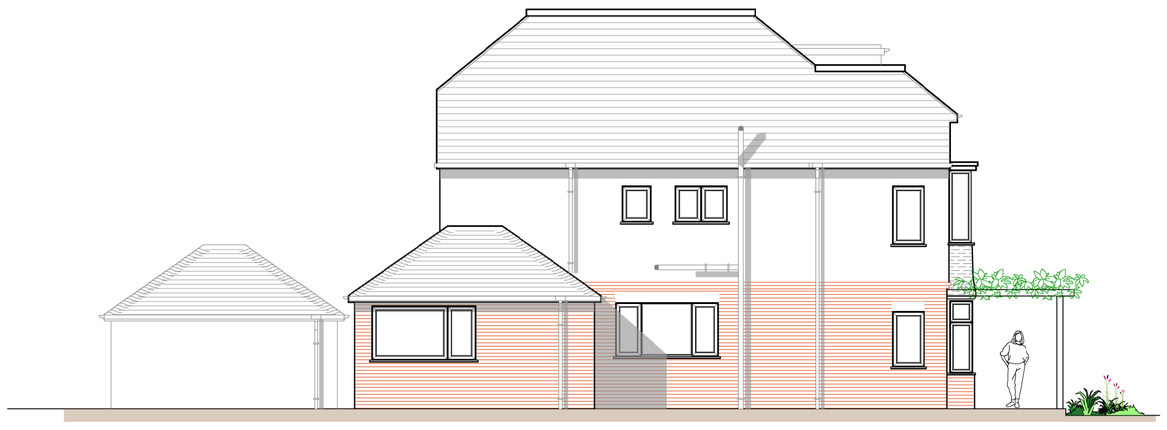

Existing Rear Elevation (North)
Scale 1:100

Existing Side Elevation (West)
Scale 1:100

Existing Block Plan
Scale 1:500

0 10 20 50
SCALE BAR 1:500

Rev	Description	Date	PM
-			
-			

REVISIONS

PLANNING

CLIENT
Valerie Palmer

PROJECT
Alterations to
67 Links Lane
Rowlands Castle
PO9 6AF

TITLE
Existing plans, elevations, block and location plans.

iDraw Ltd. 26 Southdown Road,
Horndean, Hampshire. PO8 0ET
Tel: 02392 006 406 Mob: 07810 518 633
Email : idraw@live.co.uk Web: www.idrawarchitecture.co.uk

iDraw Limited
©Copyright Reserved 2024.

Scale : 1:100,500,1250@A1
Date : © FEB2024
Drawn by : MD

Drawing No: 20.349.101

A	B	C	D	E	F	G	H
J	K	L	M	N	P	Q	R
S	T	U	V	W	X	Y	Z