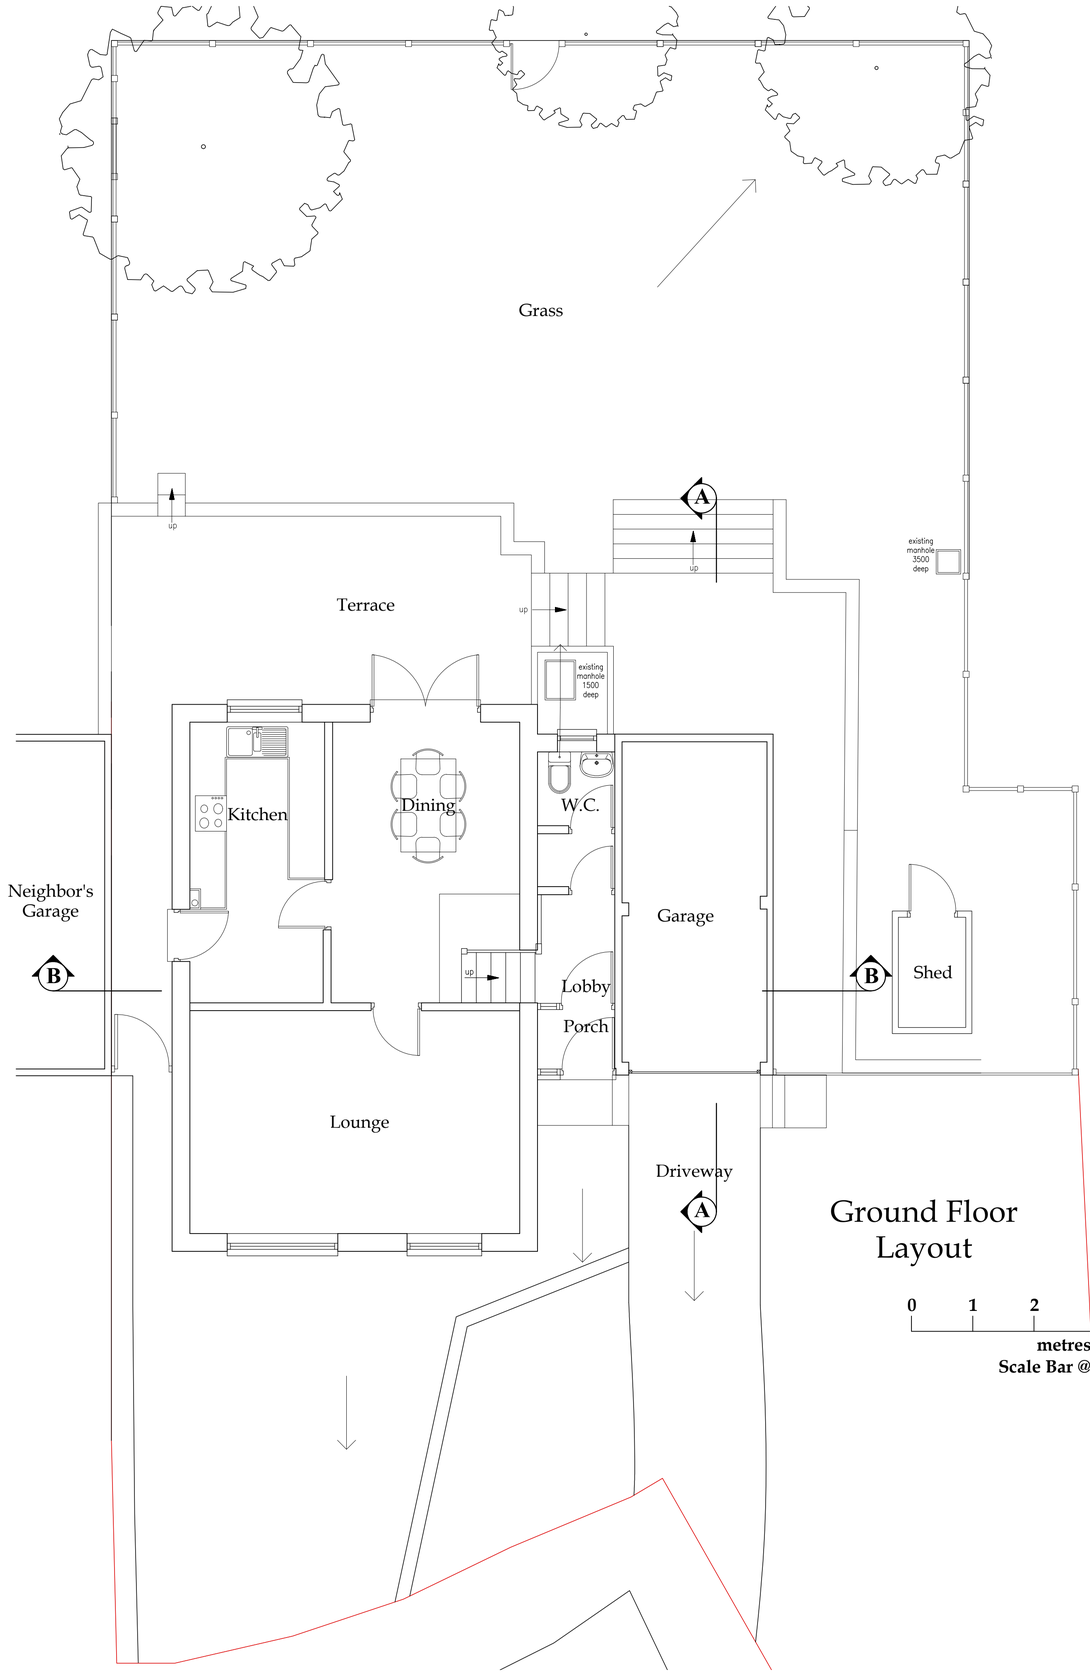

Ground Floor Layout

0 1 2 3 4 5

metres

Scale Bar @ 1:50

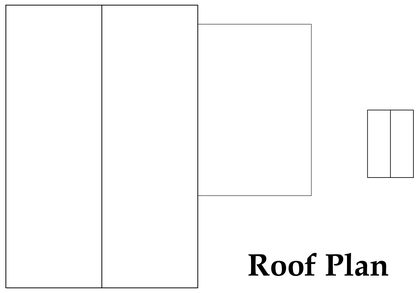

Roof Plan

0 1 2 3 4 5

metres

Scale Bar @ 1:100

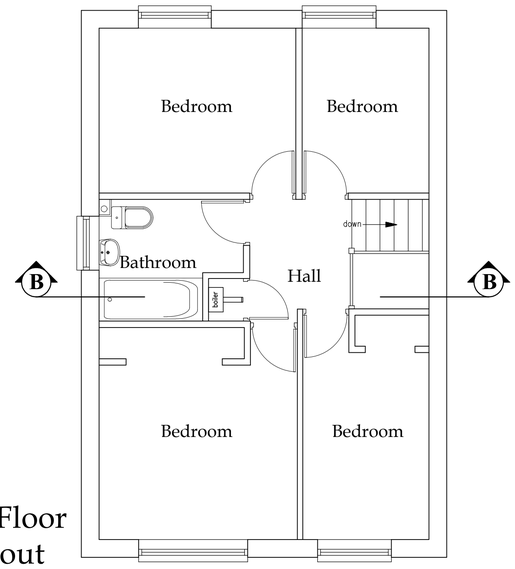

First Floor Layout

all dimensions to be checked on site as work commences and any discrepancies or omissions reported immediately.

client	Mr. J. Tuckett, 15 Wharf View, Buckingham, MK18 1XF.
job title:	Proposed First Floor Side Extension and Internal Alterations.
dwg title:	Existing Floor Plans and Roof Plan.

dwg. no: 2021120-SU-001	drawn by: RC	scales: 1:50, 1:100 @ A1
revision suffix: -	status: **Survey**	date: Aug 2021

Rev.	Description	Date
-	-	-

KINGSWOOD DESIGN RESIDENTIAL LTD

ARCHITECTURAL AND DEVELOPMENT CONSULTANTS

P.O. Box 2211,
Buckingham,
MK18 9DA.

Tel: 01582 ~476404

C.A.B.E

VAT Reg. No. 338 0209 20

www.kdr.org.uk

enquiries@kdr.org.uk