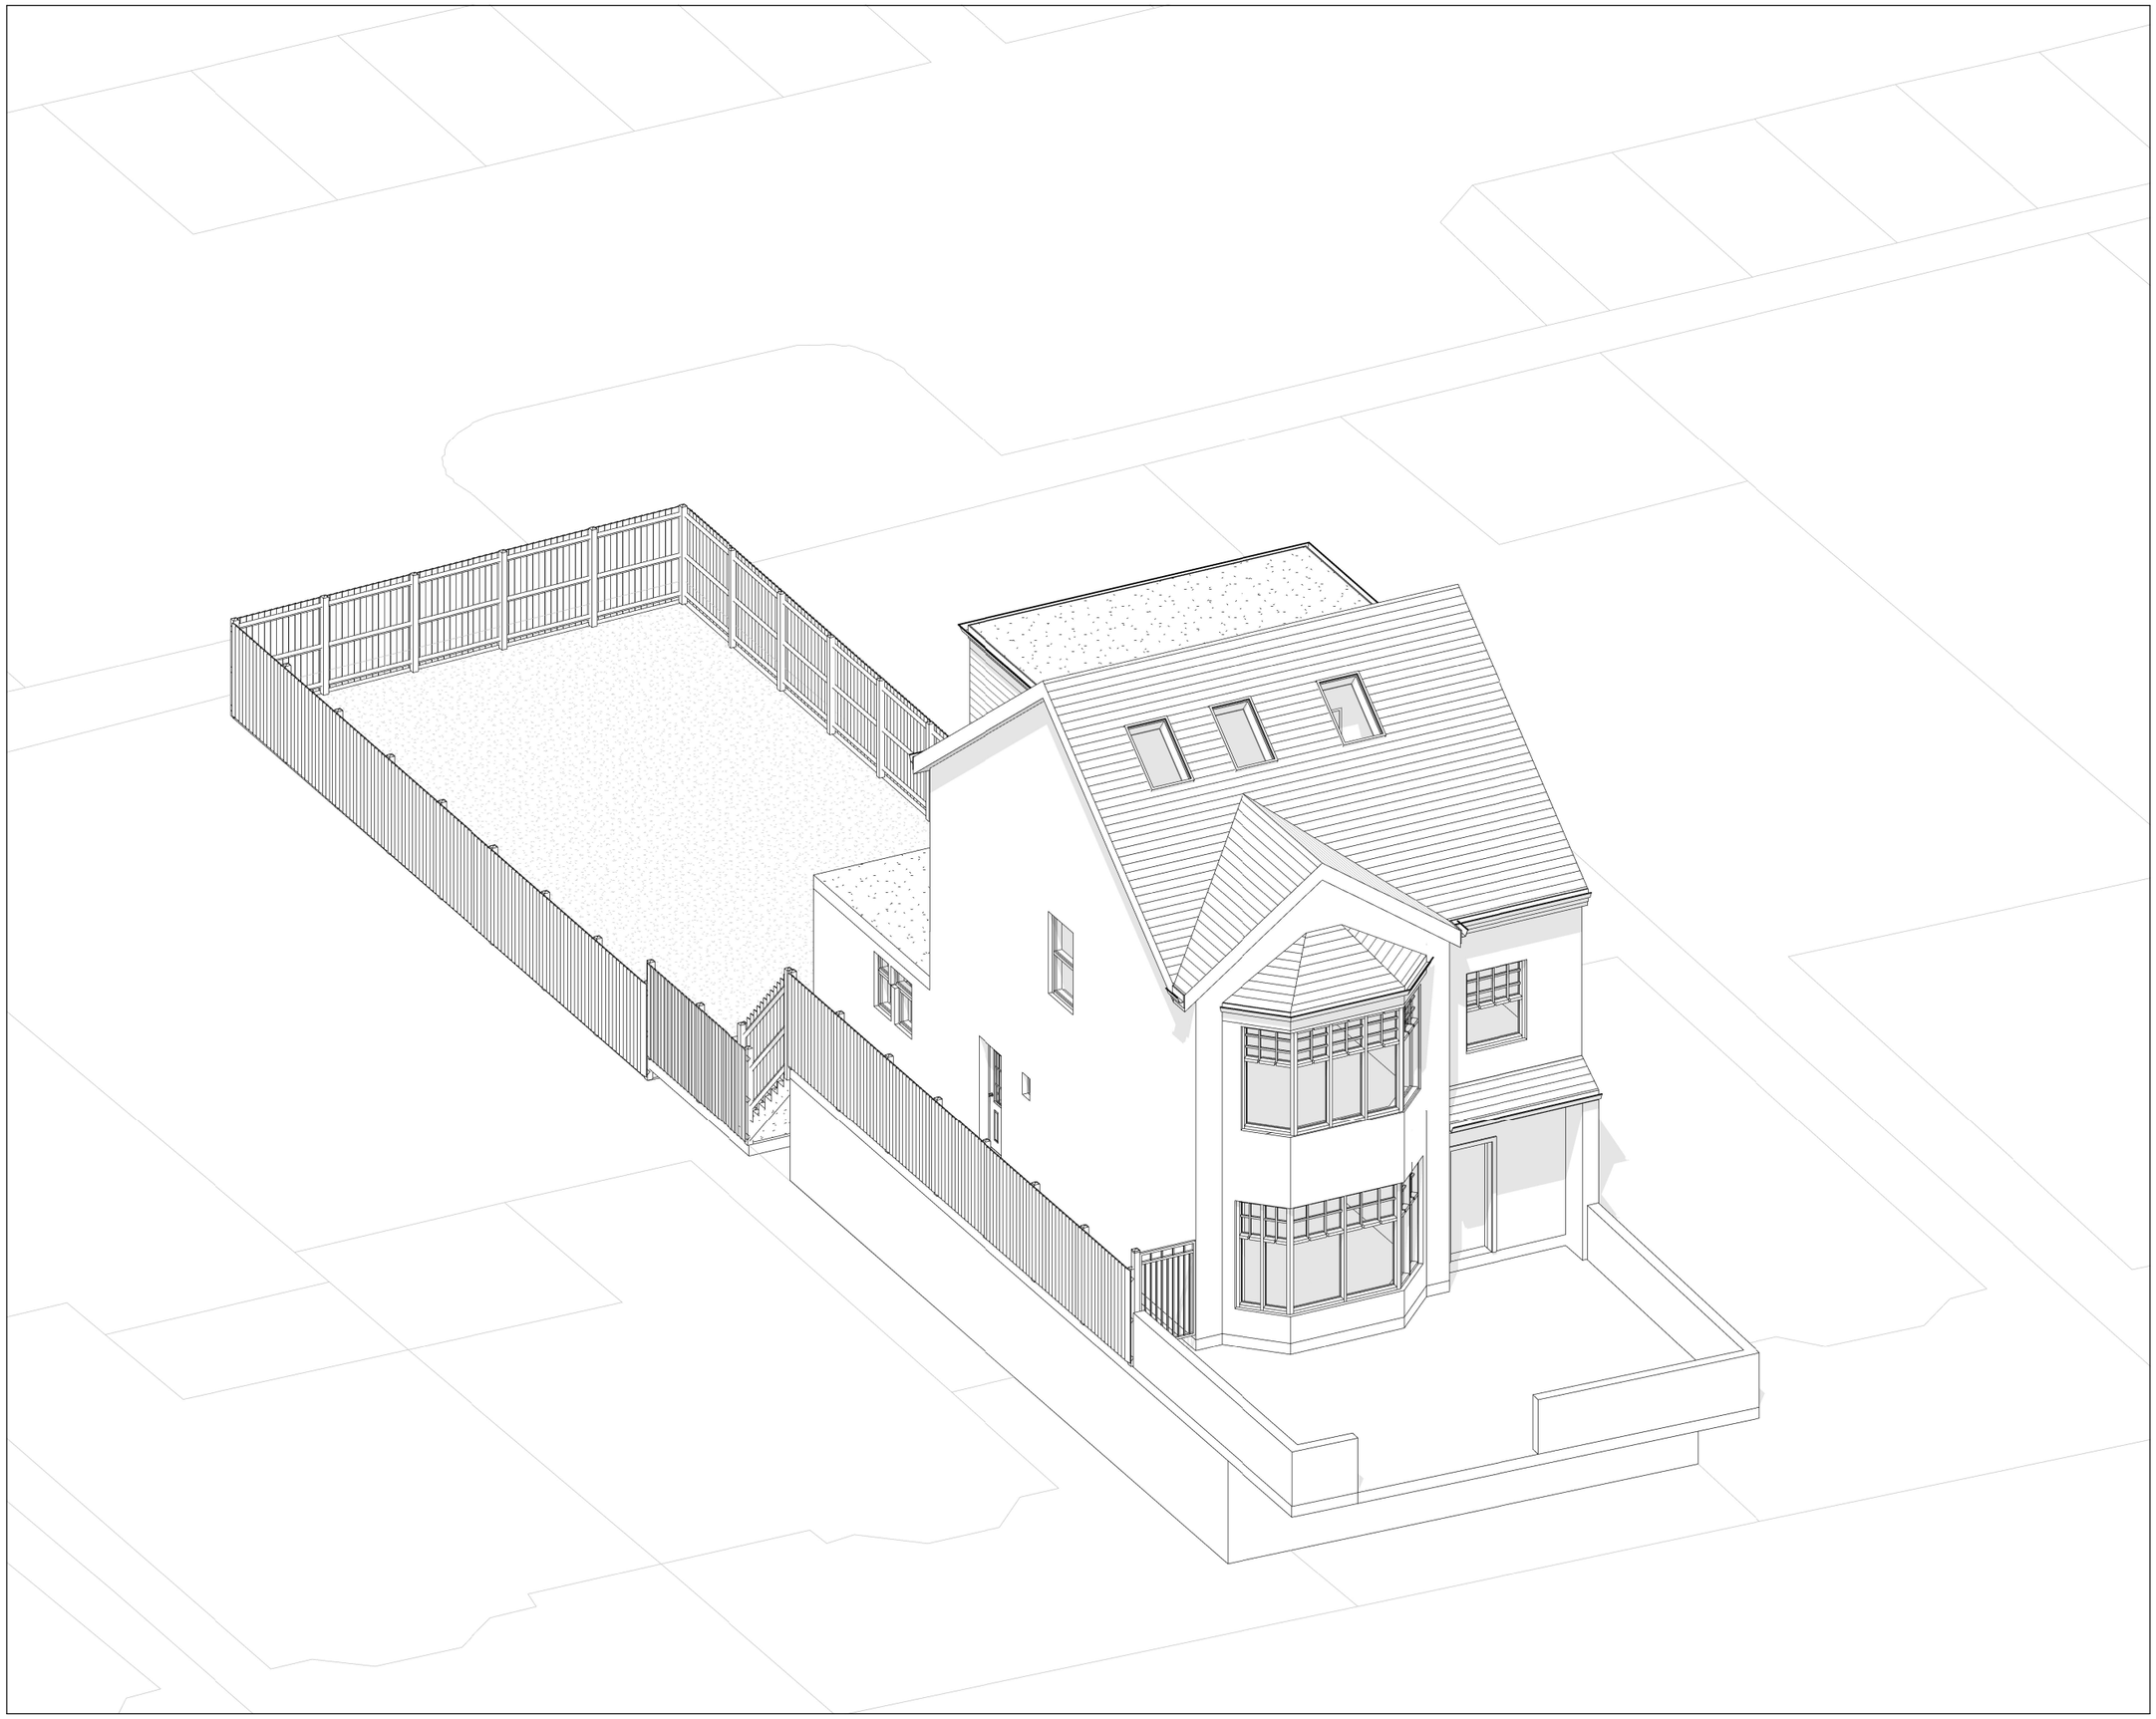

3D VIEW

NOTES:

Only Scale of drawings for the Planning Purposes.

Report all discrepancies, errors and omissions.

Verify all dimensions on site before commencing any work on site or preparing shop drawings.

All materials, components and workmanship are to comply with the relevant British Standards, Codes of Practice, and appropriate manufacturers recommendations that from time to time shall apply.

For all specialist work, see relevant drawings.

This drawing and design are copyright of Planning Dimensions LTD

Rev	Date	Description

Project Title

72 Stanhope Ave, London N3 3NA

Drawing Description

Pre - Existing 3D

Scale (@ A3)

Drawn by

Aswin Sellva

Date

08/02/2024

Checked by

-

DIMENSIONS
PLANNING | ARCHITECTURE | CONSULTANCY

info@pdimensions.co.uk
www.pdimensions.co.uk
0208 076 9300

Unit 7
Hawthorn Business Park
165 Granville Road
NW2 2AZ
London

Client

R.C

Project No

-

Drawing Number

PRE - 3D

Revision

-