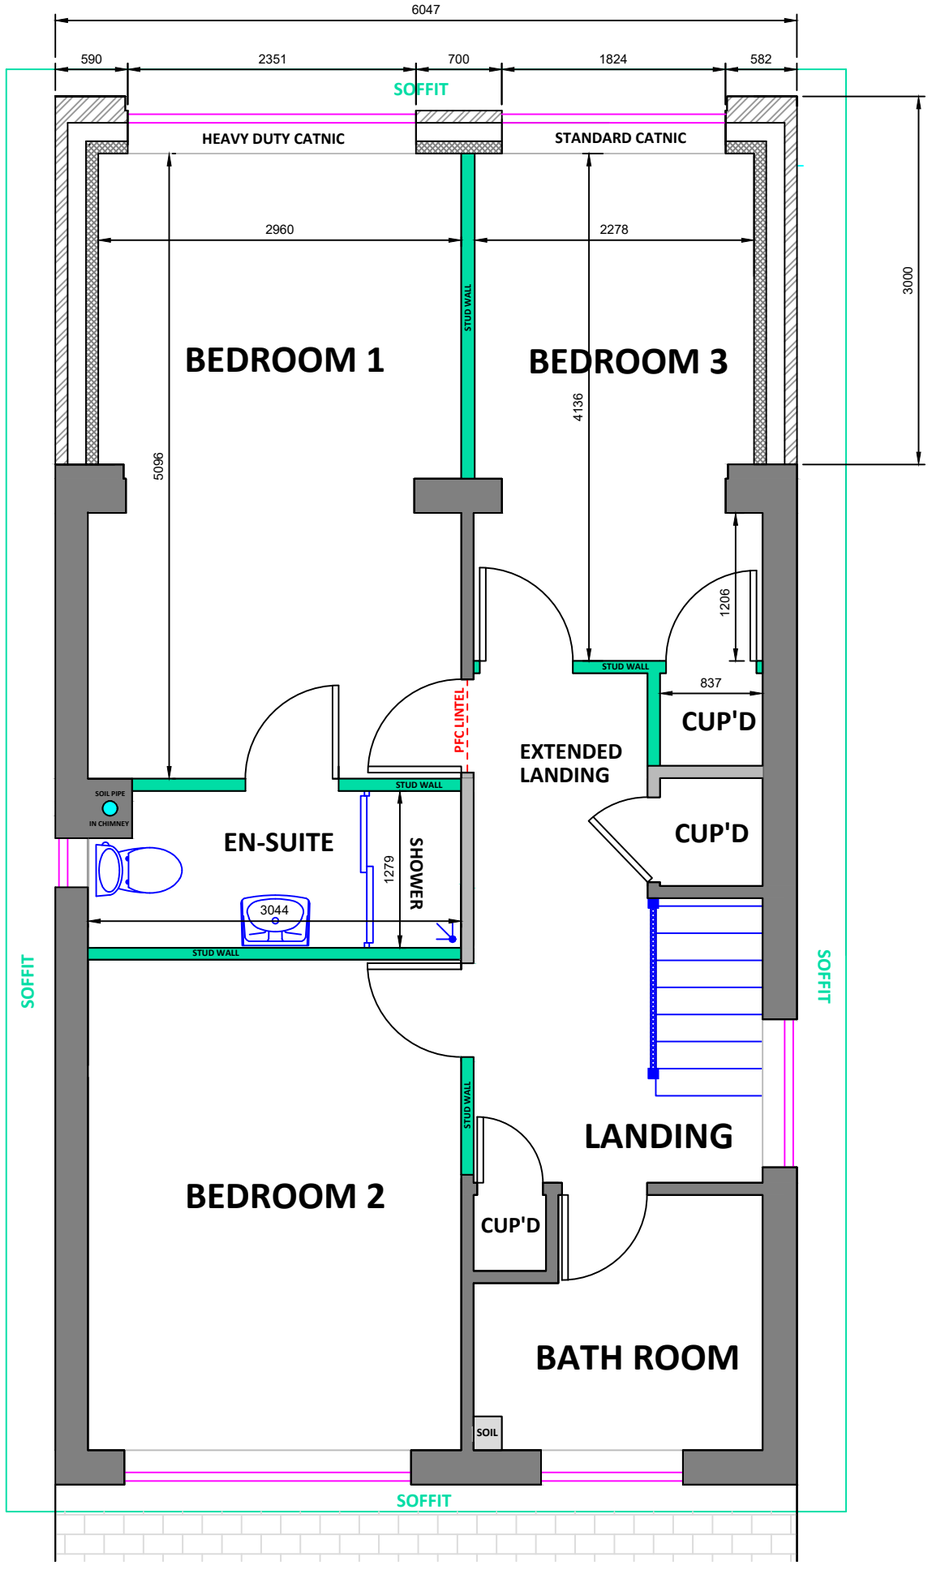

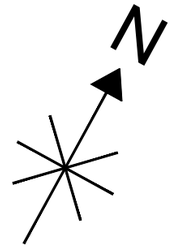

 

Digital Planit™
designing your world....

2 Fitzhardinge Way
Berkeley
Glos
GL13 9EG
01453 511 418

Client:	Description:
MR & MRS PHILLIPS 79 ROBIN WAY, CHIPPING SODBURY, BS37 6JR	**Proposed FF Plan**
Drawn: DS	Job: 543449
Scale @ A3: 1:50	
Date: 20.02.24	
Dwg No: 543449-24-10	