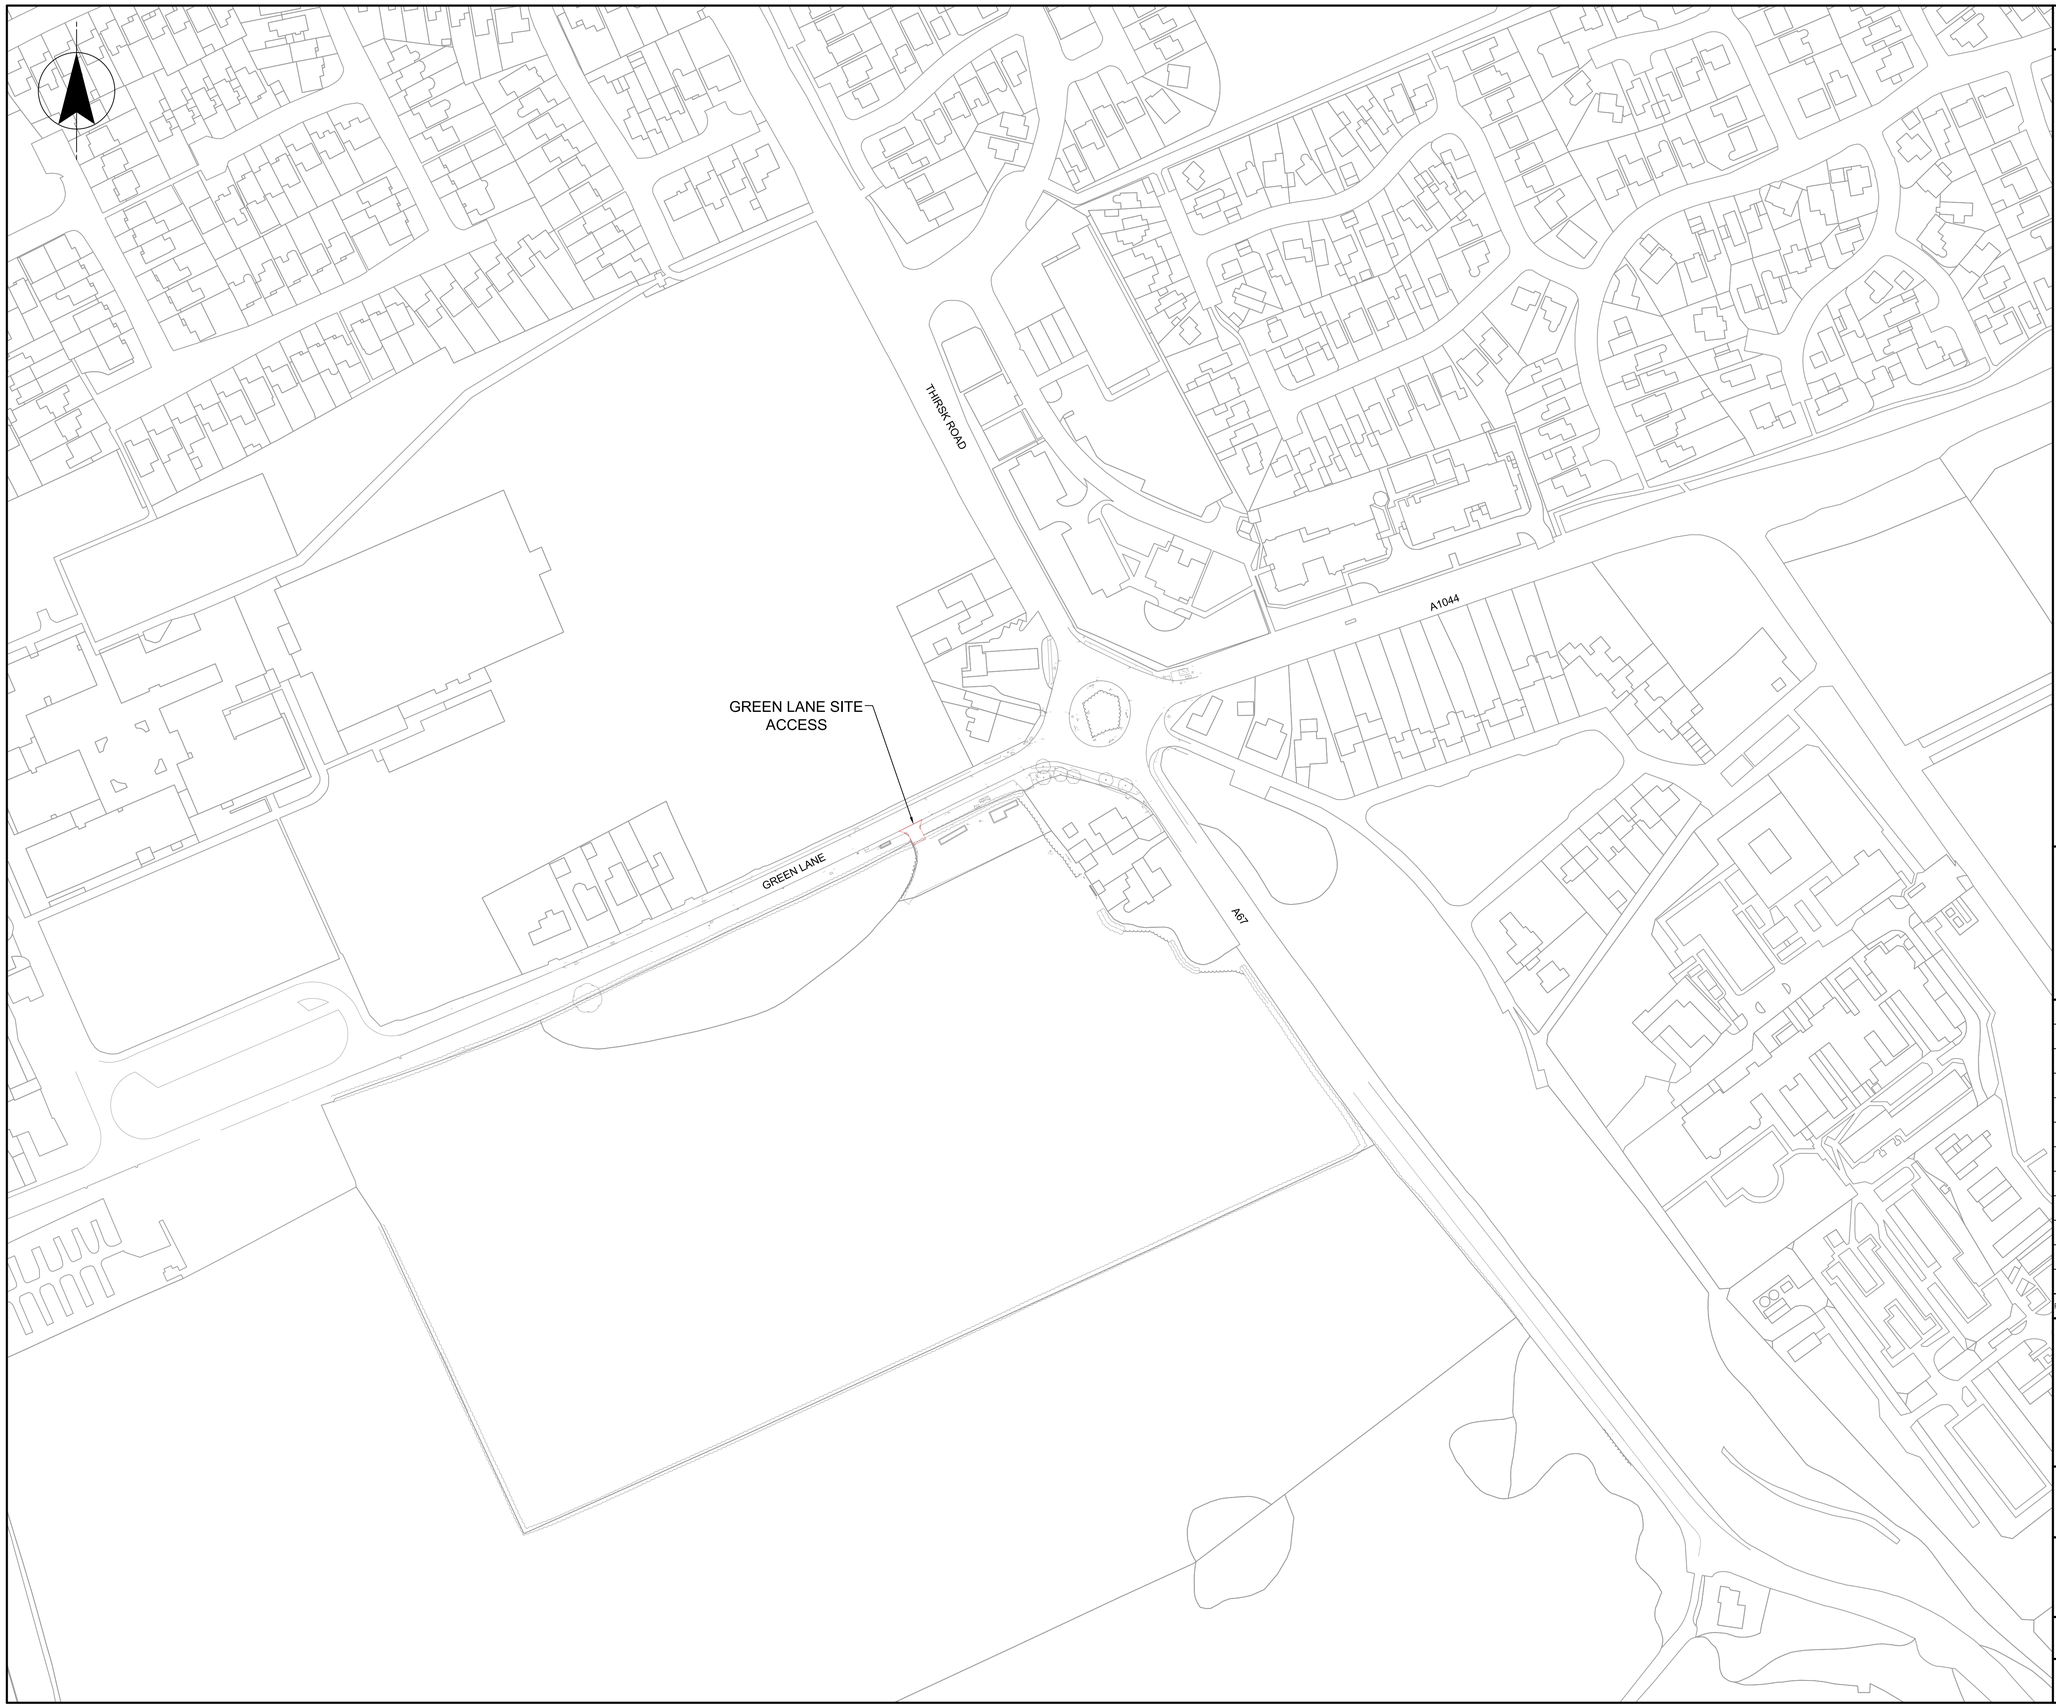

DRL No.

ST023-0133-001-DWG-PIP-Y01-001

NOTES

1. ALL DIMENSIONS IN MILLIMETRES AND ALL LEVELS IN METRES UNLESS SHOWN OTHERWISE.

REFERENCES

331003042-STN-XX-XX-DR-T-0216	EXISTING SITE LAYOUT
331003042-STN-XX-XX-DR-T-0217	PROPOSED SITE LAYOUT
331003042-STN-XX-XX-DR-T-0218	VEHICLE TRACK ANALYSIS
331003042-STN-XX-XX-DR-T-0219	VISIBILITY SPLAY ANALYSIS

LEGEND

PLANNING REDLINE BOUNDARY

SCALE 1 : 1250

m50 0 50m

CURRENT VERSION INFORMATION

REVISION	STATUS	SUITABILITY DESCRIPTION	AUTHORED	CHECKED	REVIEWED	DATE
P01	S2	FOR INFORMATION	DgH	RW	AC	07/02/2024

NORTHUMBRIAN WATER GROUP
WINEP TEES TRANSFERS - KIRKLEVINGTON

TEMPORARY SITE ACCESS AT GREEN LANE
PLANNING APPLICATION
SITE LOCATION PLAN

THIS DRAWING IS ISSUED BY STANTEC UK SUBJECT TO THE CONDITIONS THAT IT IS NOT COPIED EITHER IN WHOLE OR IN PART OR DISCLOSED TO THIRD PARTIES UNLESS PRIOR WRITTEN AUTHORISATION IS GIVEN BY STANTEC UK

PREVIOUS VERSIONS OF THIS DRAWING SHOULD BE STAMPED SUPERSEDED OR DESTROYED

DO NOT SCALE THIS DRAWING - IF IN DOUBT ASK

ESH Stantec | working in partnership with NORTHUMBRIAN WATER living water

CLIENT CONTRACT NO.	SCALE	MASTER SIZE	STATUS
ST023/0133	1 : 1250	A1	S2

DRAWING NO.	REVISION
331003042-STN-XX-XX-DR-T-0215	P01

The material contained on this plot has been reproduced from an Ordnance Survey map with permission of the controller of H.M.S.O. Crown Copyright Reserved. Licence No.100022480