DO NOT SCALE FROM THIS DRAWING.
Use written dimensions only, if in doubt ASK

This drawing is protected under the copyright of 3D.G design

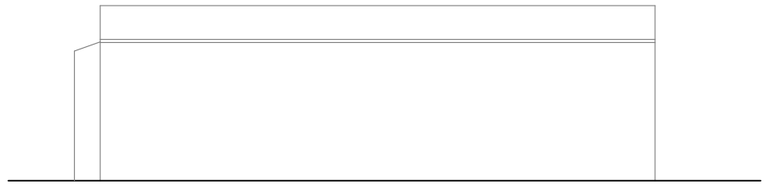

South Elevation to Back Lane

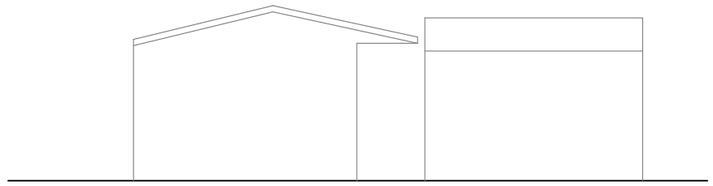

East Elevation

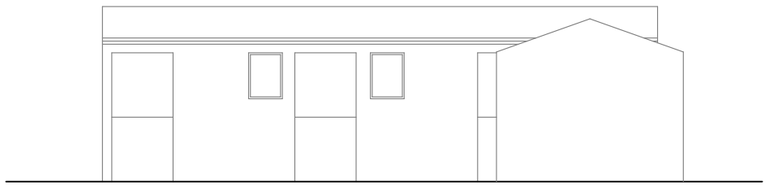

North Elevation

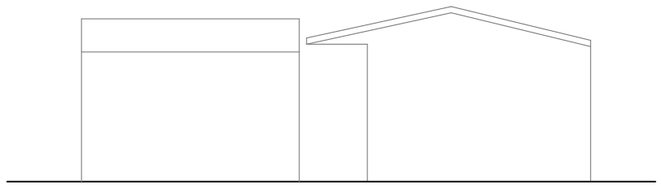

West Elevation

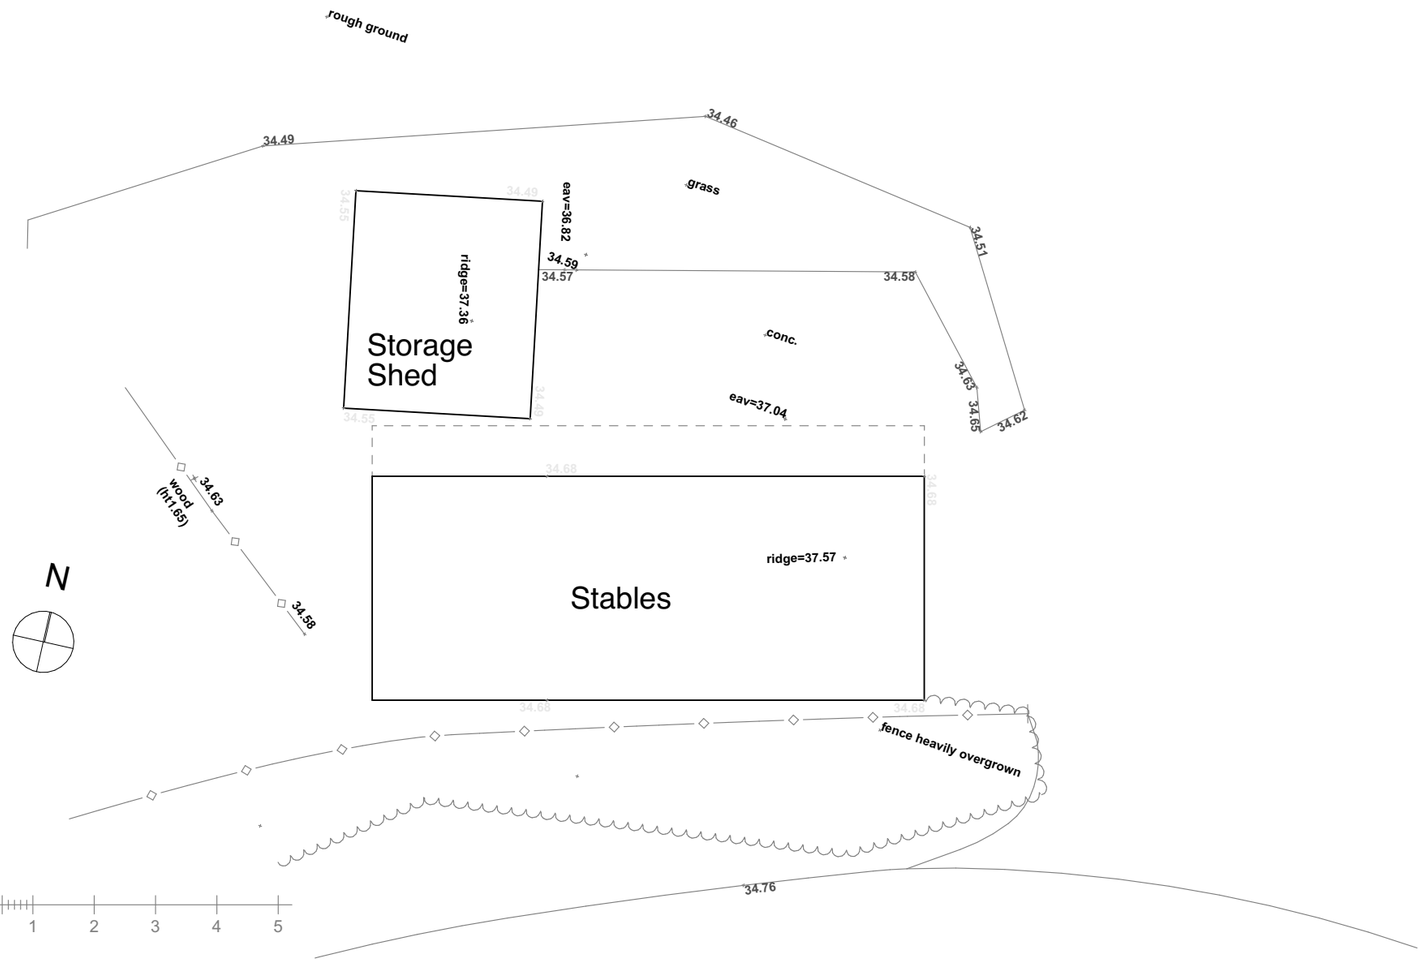

Rev	Description	Date

Project: South View, Back Lane, Mawdesley. L40 3SY

Status: Planning Application

Client: Mr P Bailey

Drawing Title: Existing Stables

Project No: 010-754

Drg No: 28

Rev:

Scale: 1:100 @ A3

3D.G design
architectural consultants
11 Leyland House Lancashire Business Park
Centurion Way Leyland Lancashire PR26 6TY
t: 01772 367 150
e: studio@3dgdesign.co.uk
w: www.3dgdesign.co.uk