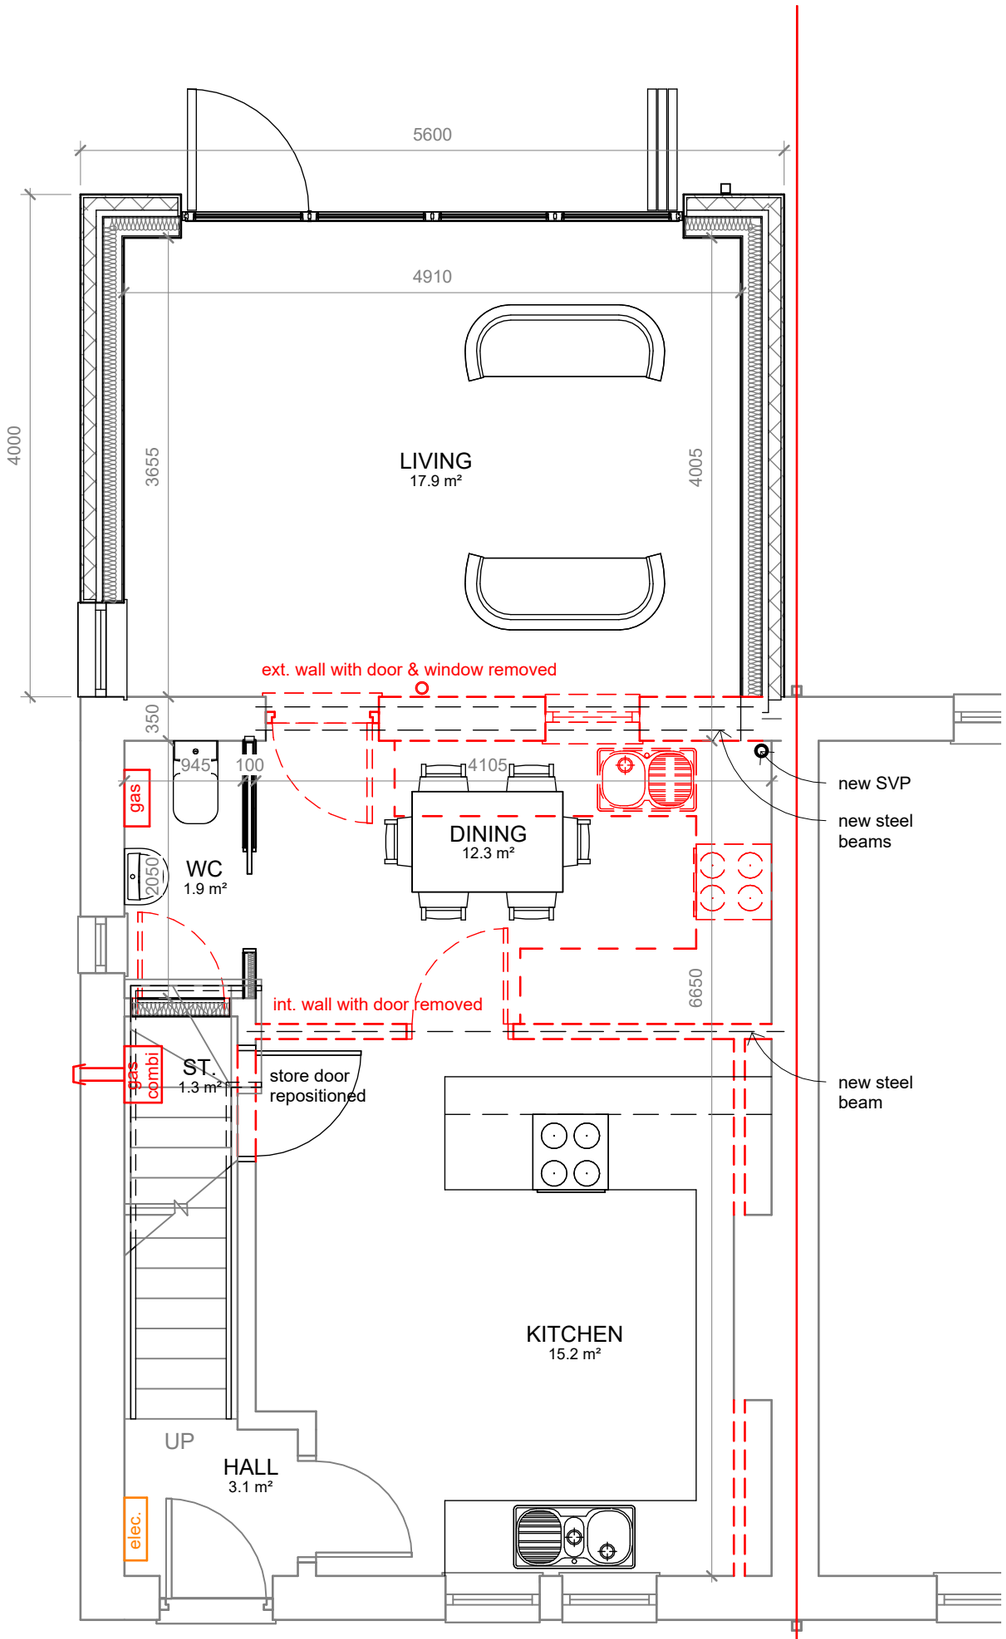

BW Ground Floor Plan

1 : 50

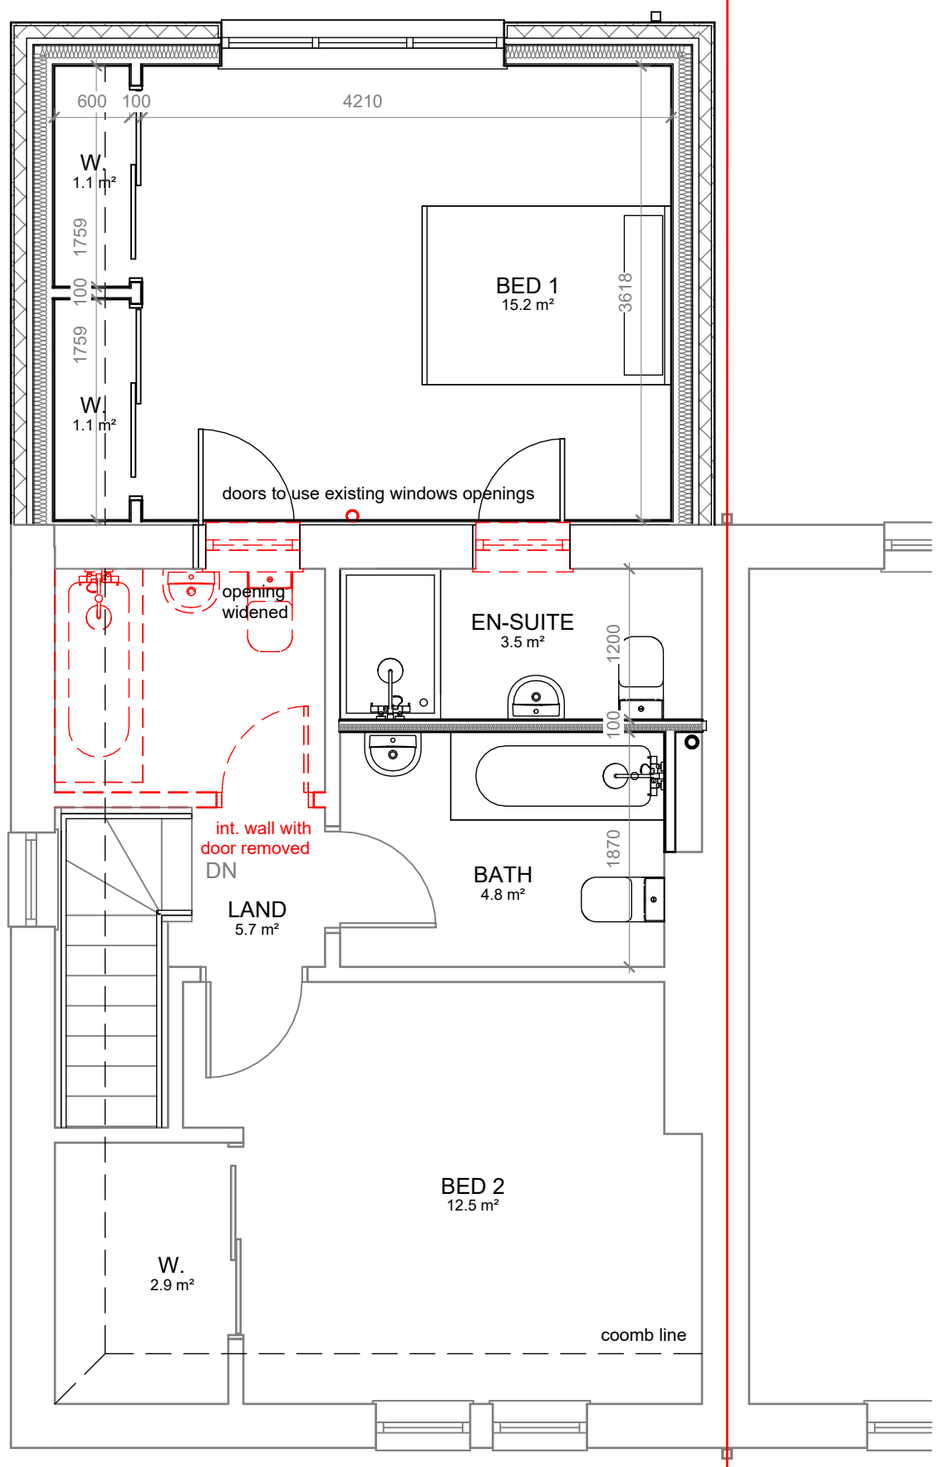

BW First Floor Plan

1 : 50

0m 0.5 1 1.5 2 2.5

PROJECT	Floor Plans
	47 Dochfour Dr, Inverness IV3 5EB
CLIENT	Campbell
DRAWING No.	BW03
SCALE	1 : 50 A3
DATE	16 Feb 2024