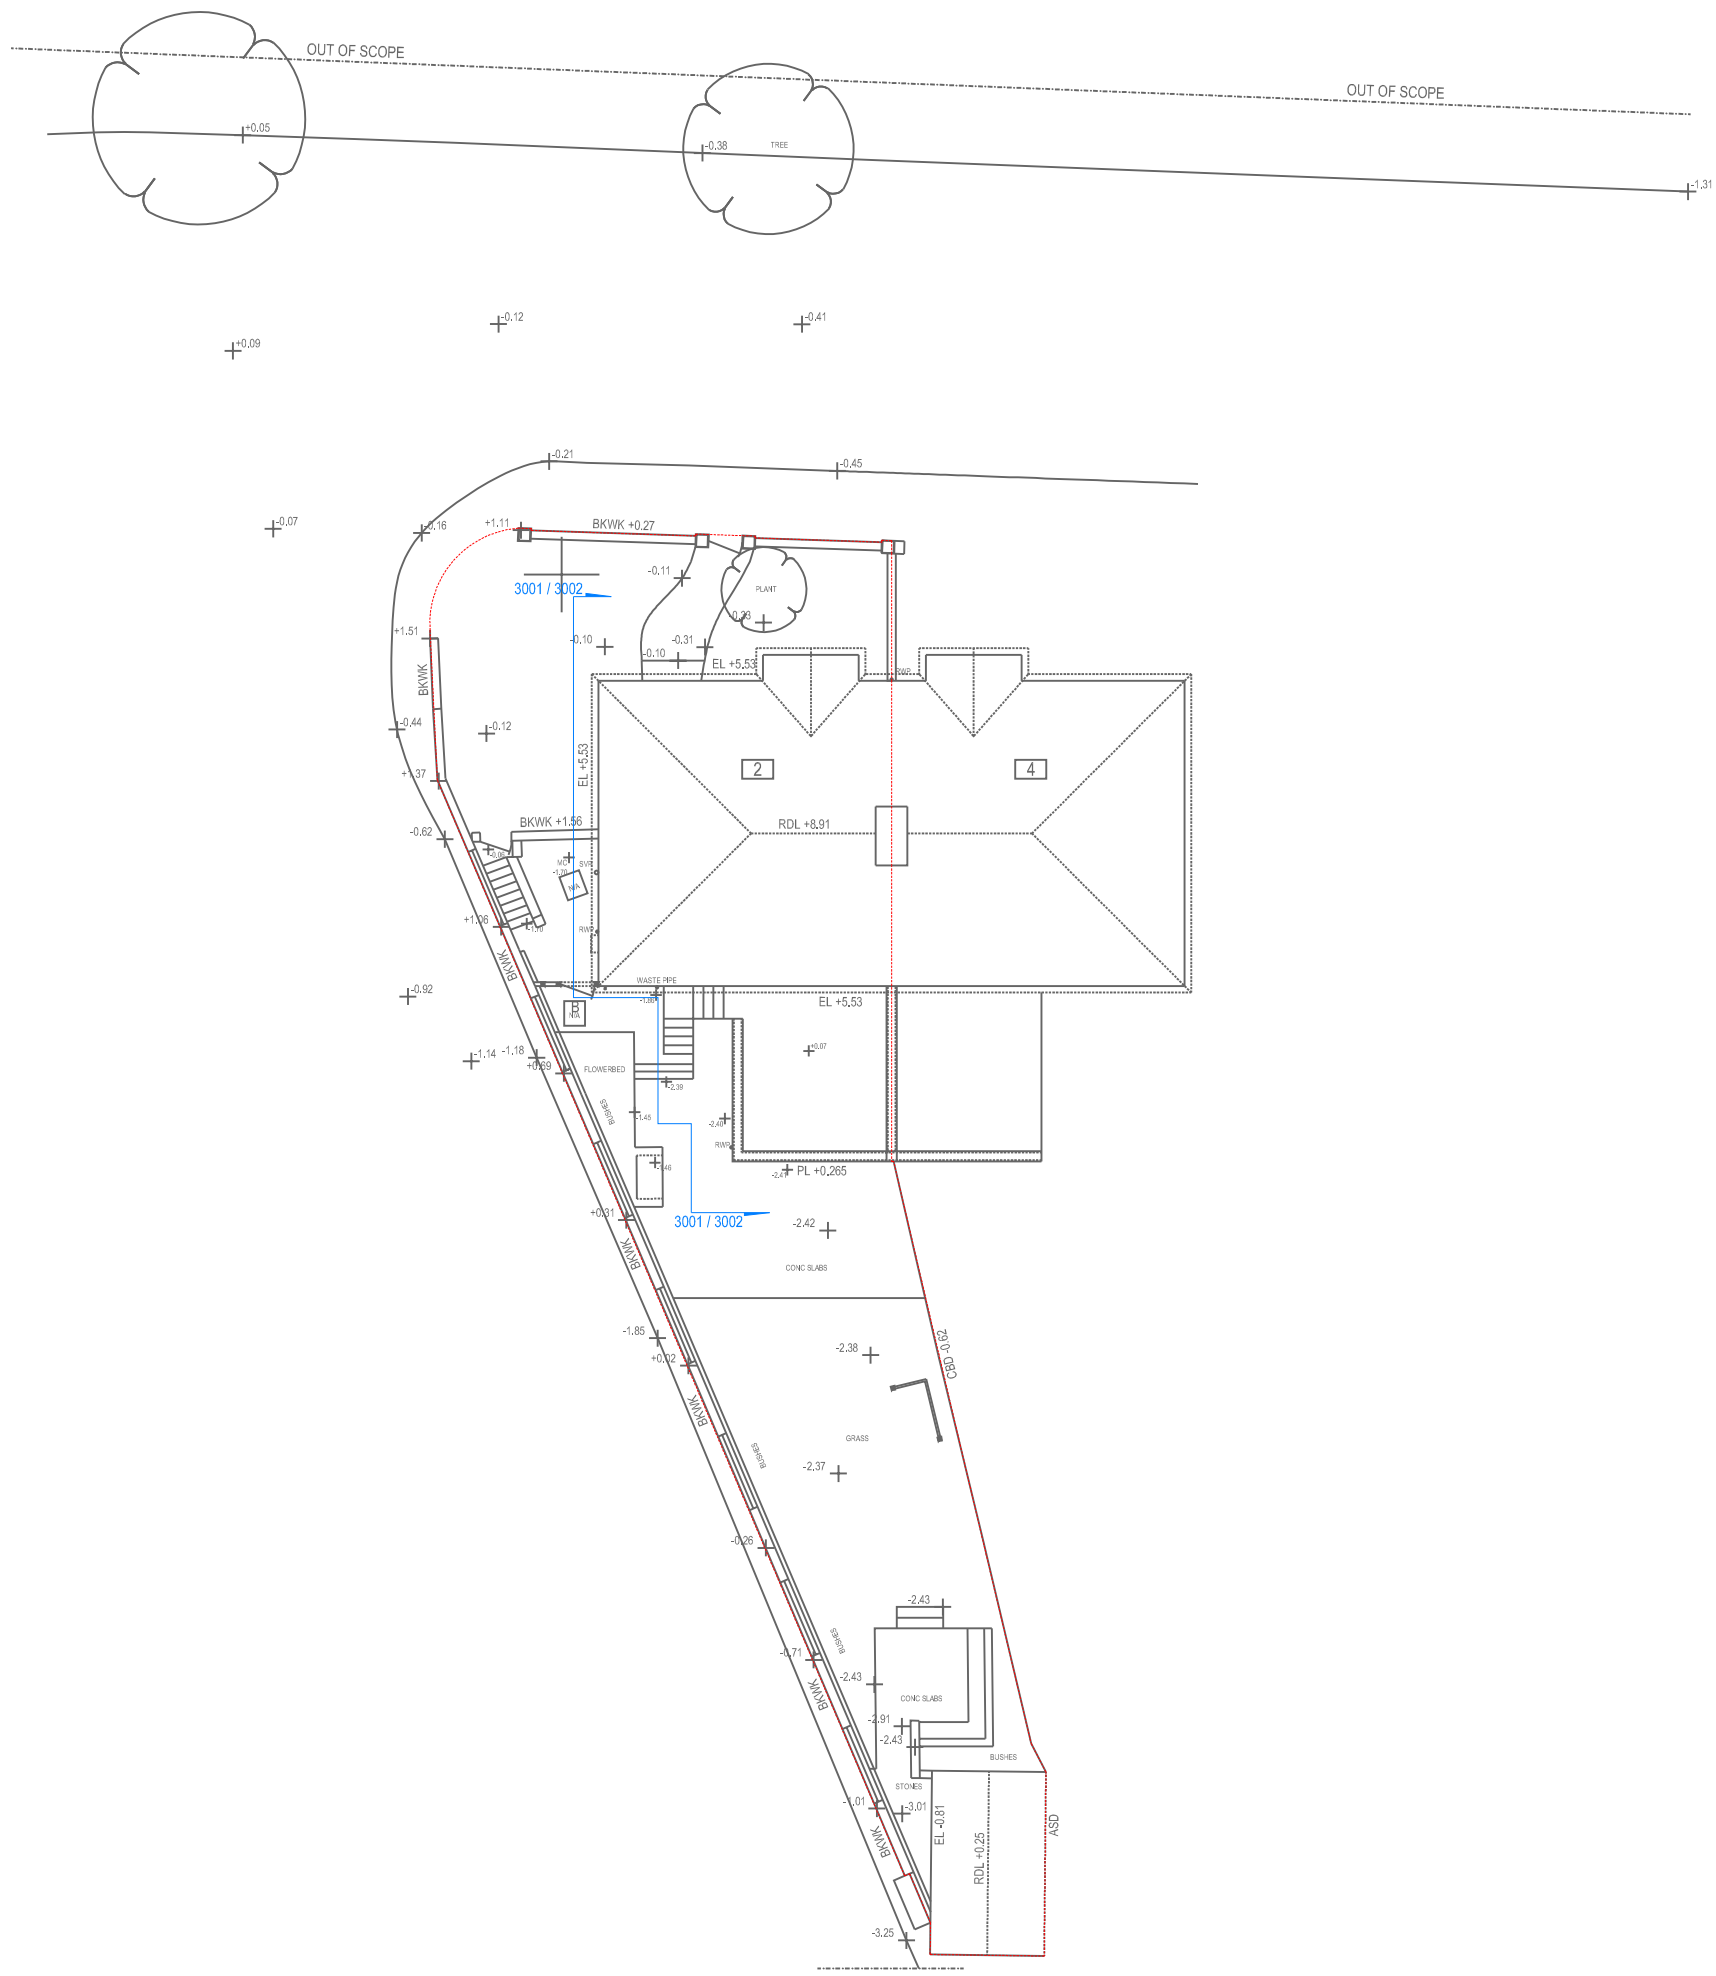

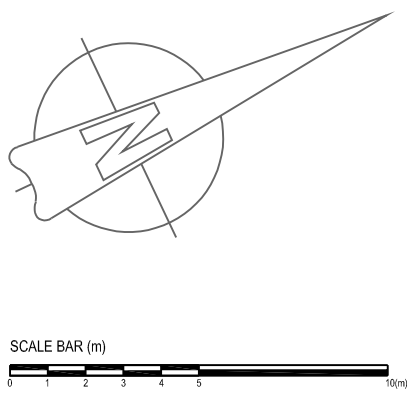

NOTE: NO CHANGE TO BLOCK PLAN BETWEEN EXISTING AND PROPOSED

P02	PLANNING ISSUE	24.02.2024	MR
P01	PLANNING ISSUE	18.02.2024	MR

EXISTING / PROPOSED BLOCK PLAN

PROJECT No 0001	PROPERTY ADDRESS 2 ALMA ROAD CARSHALTON SM5 2PF	FLOOR PLANS
		DWG #: 0002
DRAWN MR		SCALE 1:200
		SHEET A3