0 1m 2m

1:20

The Contractor is to check all dimensions on site and report any discrepancies to the Contract Administrator. This drawing is to be read in conjunction with all other standard documentation.

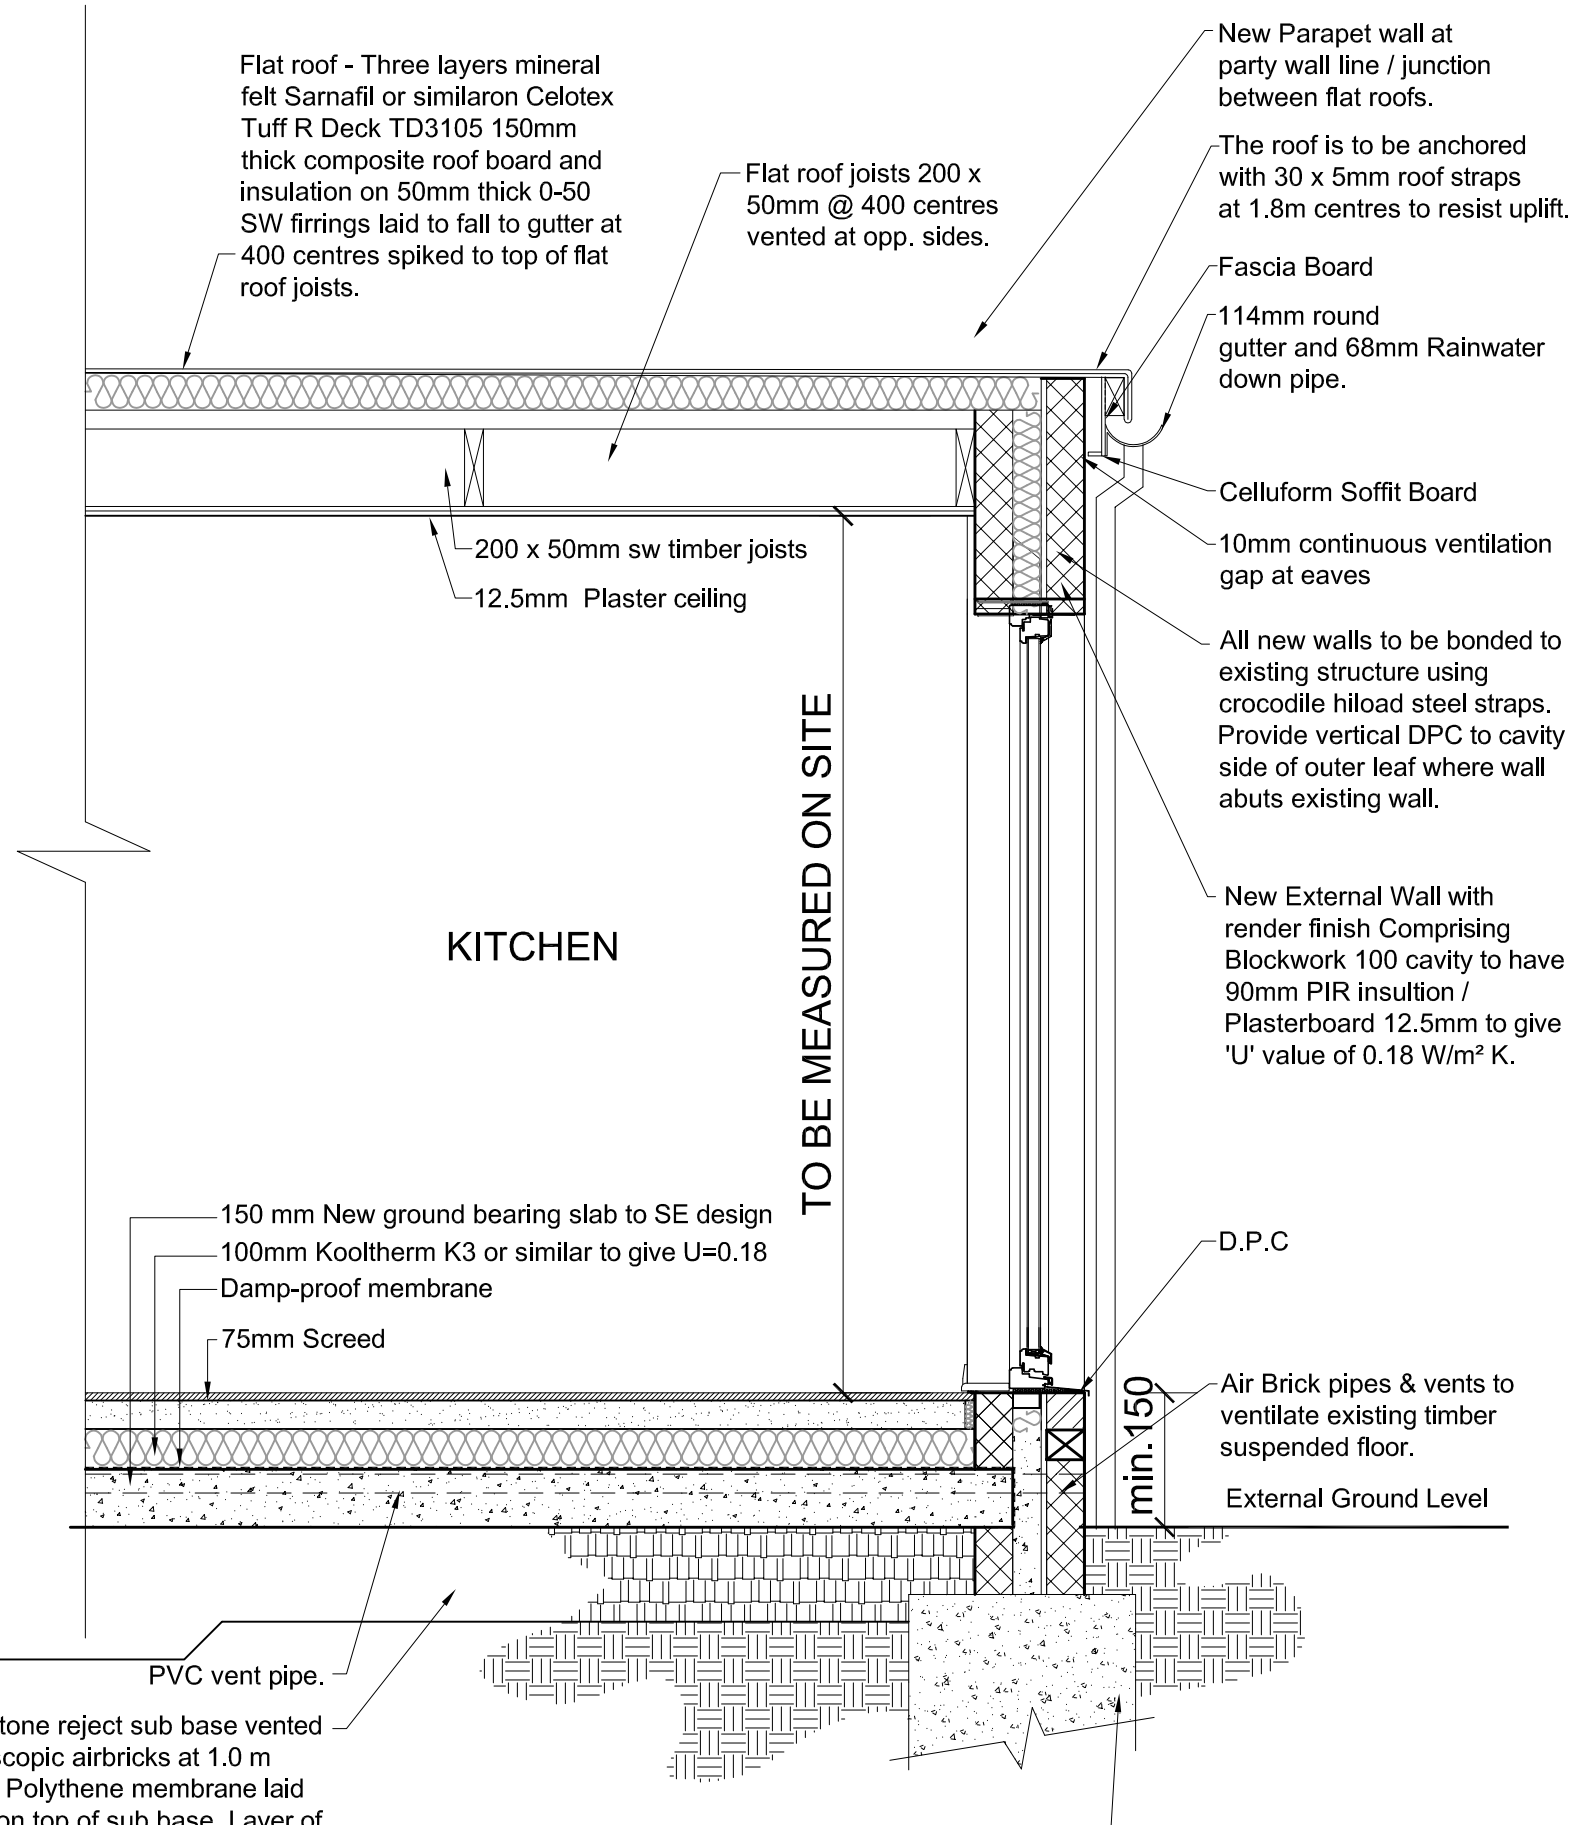

SECTION AT AA

rev.	description	date	chkd.

Design And Plan CONSULTANTS

93 Cotmandene Crescent,
Orpington, Kent BR5 2RA

020 3004 9238
07931 931 035

s.nagpal@dapconsultants.co.uk
www.dapconsultants.co.uk

project :
180 Bridgewood Road
Worcester Park

drawing title :
Proposed Section AA

drawn: MV	chkd : SS	date: 14.02.2024
status: Prior Approval		scale: 1:20@A3
proj no : 2558	drg no: 05	rev no: