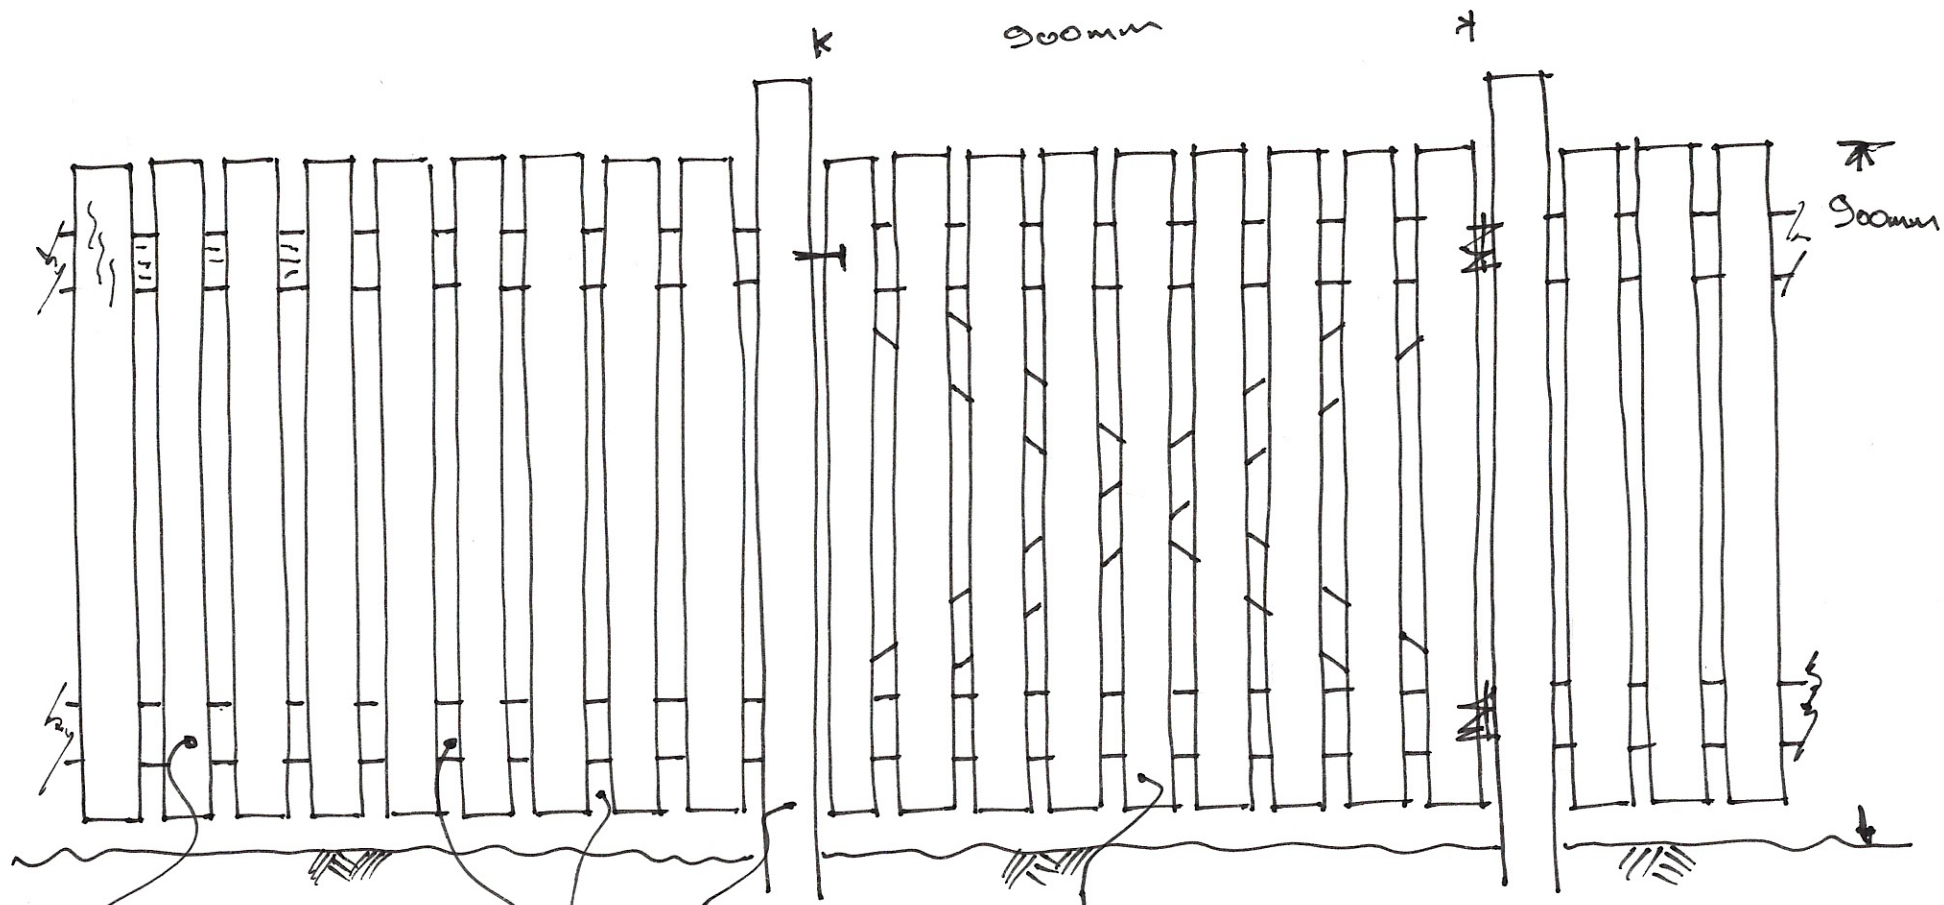

860mm HIGH
70mm x 20mm
PALES

75x25mm
RAILS.

75x75x1.00m
OAK POSTS.

30mm GAPS

LEDGED & BRACED
GATE FROM 860mm
HIGH; 70x20m TIMBER
PALES

SITE: IVEY HOUSE
16 BRIDGE STREET
LANGHAM LE15 7HU

TITLE: FENCE & GATE
DETAIL - 900mm

DRAWING
NR: SK4

SCALE: 1:10 @ A4