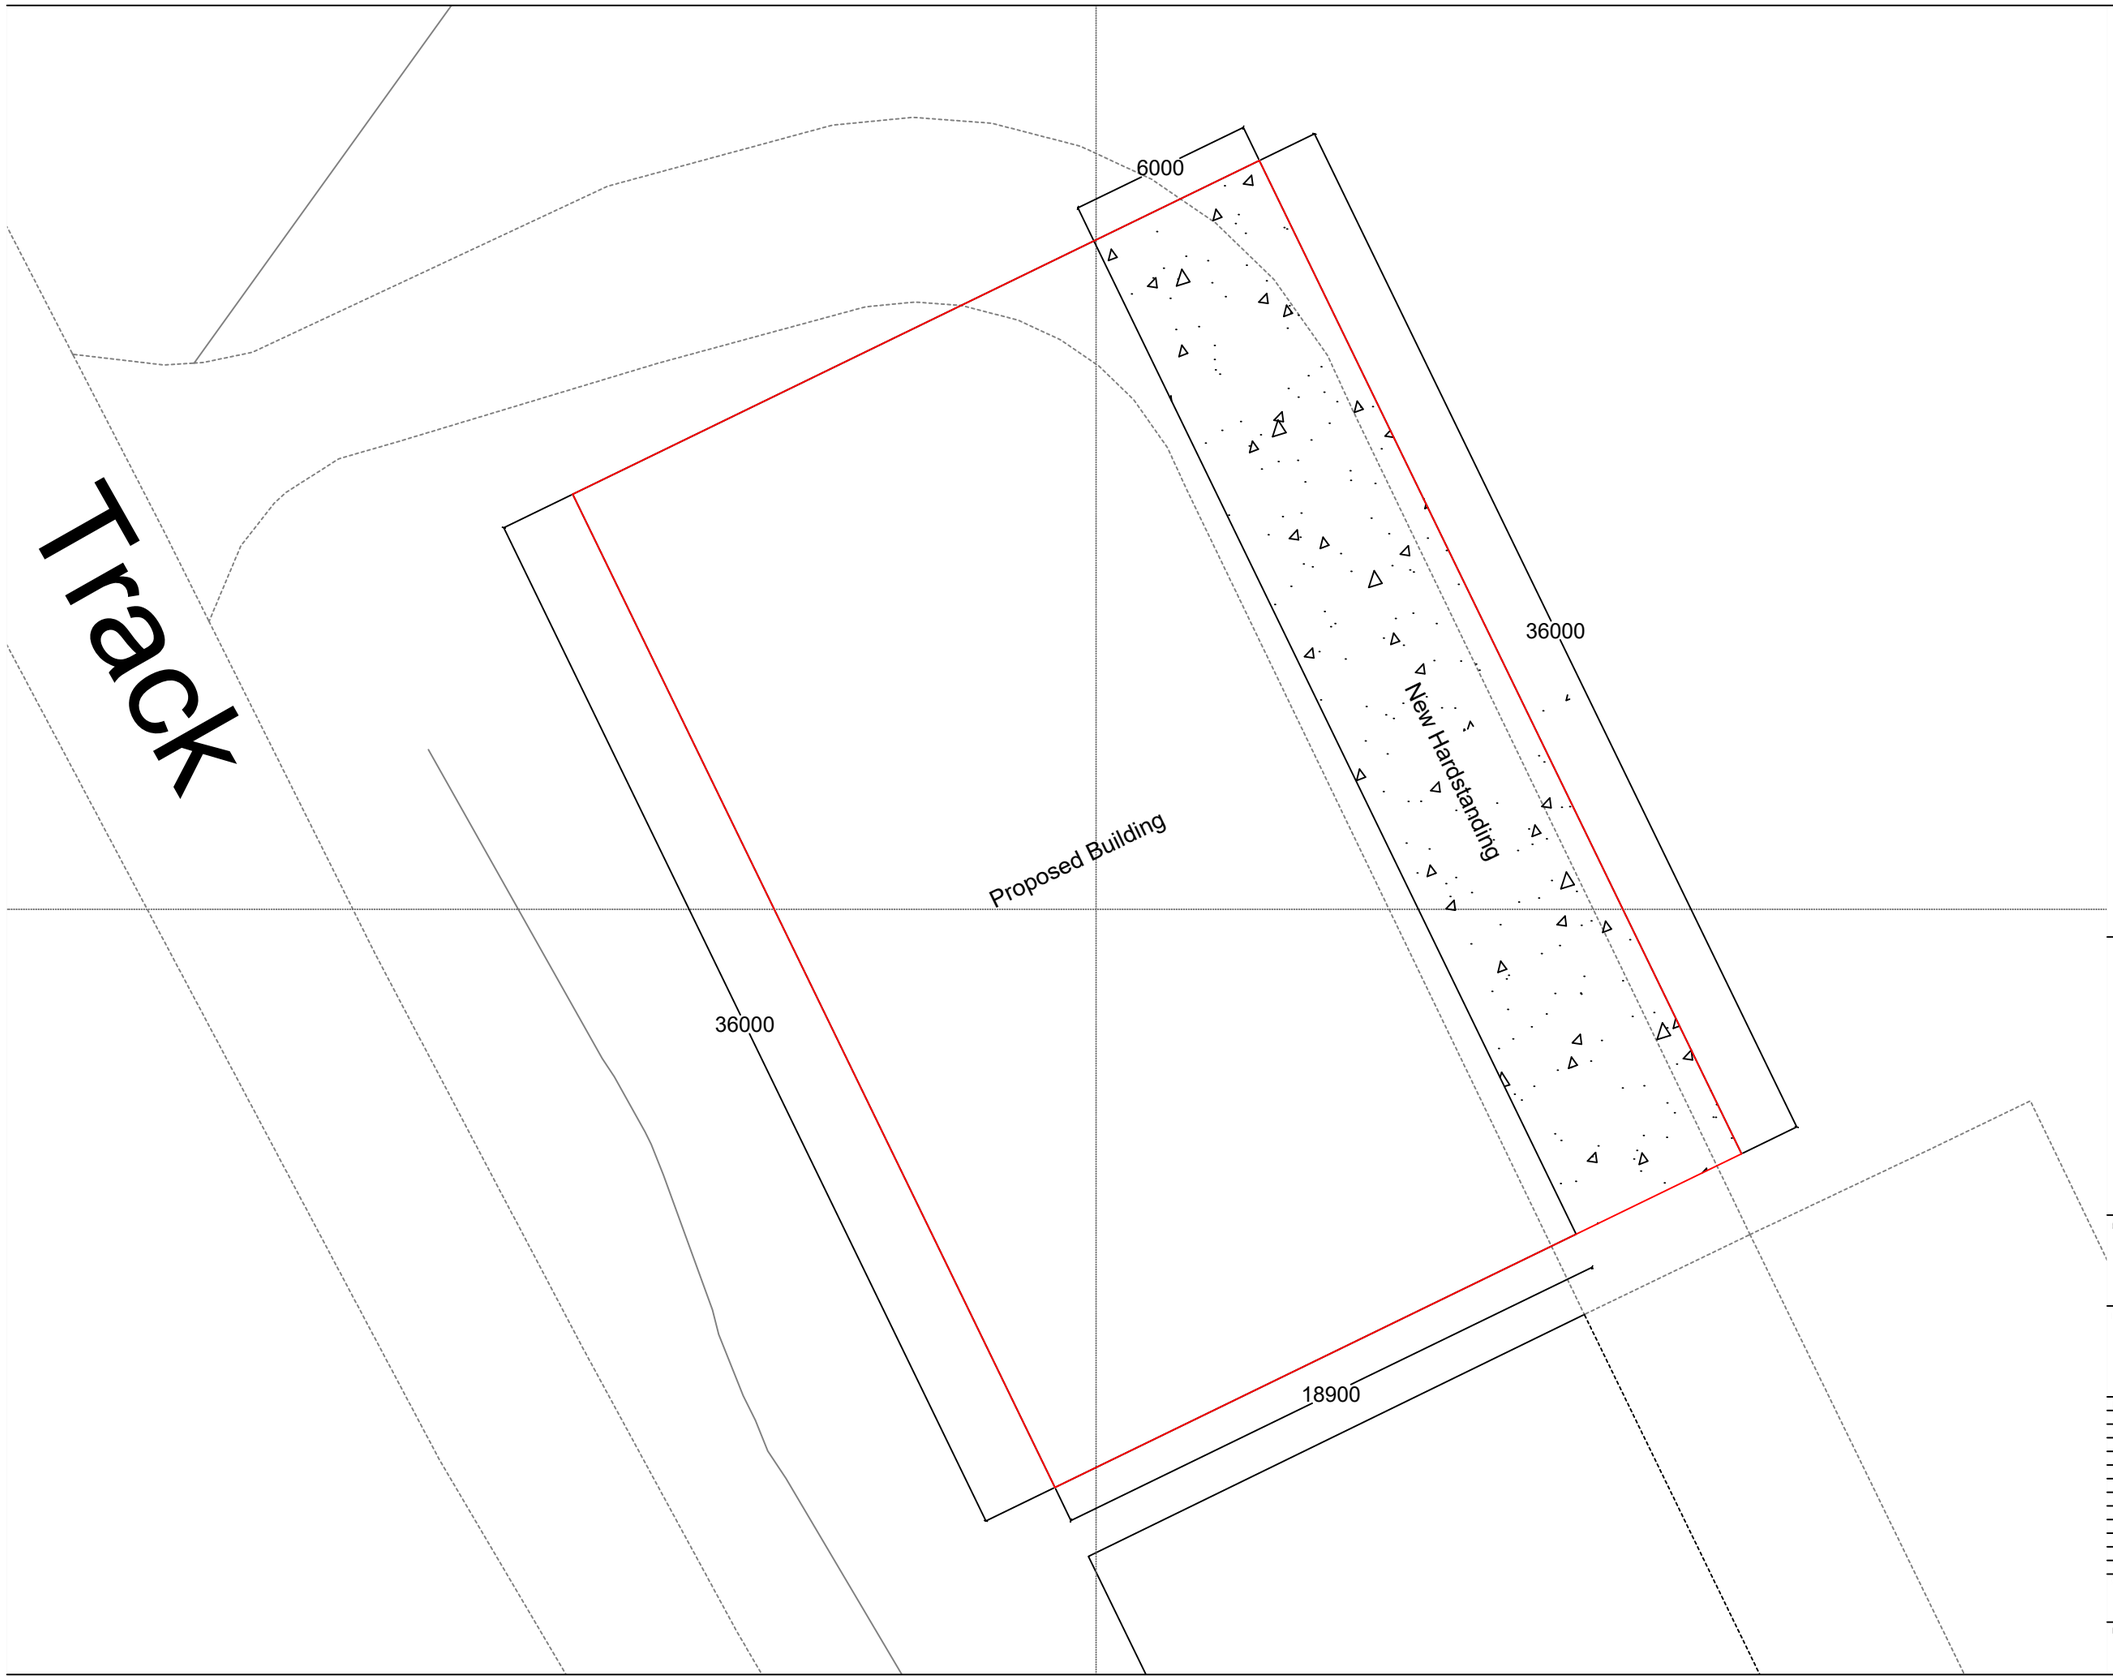

G.J. ELGAR LTD
CONSTRUCTION

305 Sandyhurst Lane
Ashford
Kent
TN25 4PD

Tel: 01233 623739
E-mail: office@gjelgarconstruction.co.uk

PROJECT TITLE

The Montreal Estate, Back Lane, Sevenoaks, TN14 6BP

DRAWING

Block Plan

REV	DESCRIPTION	DATE	BY

SCALE	DRAWN
1:200 on A3	NRF

DATE	DRAWING No.
014/02/2024	NFP165B005