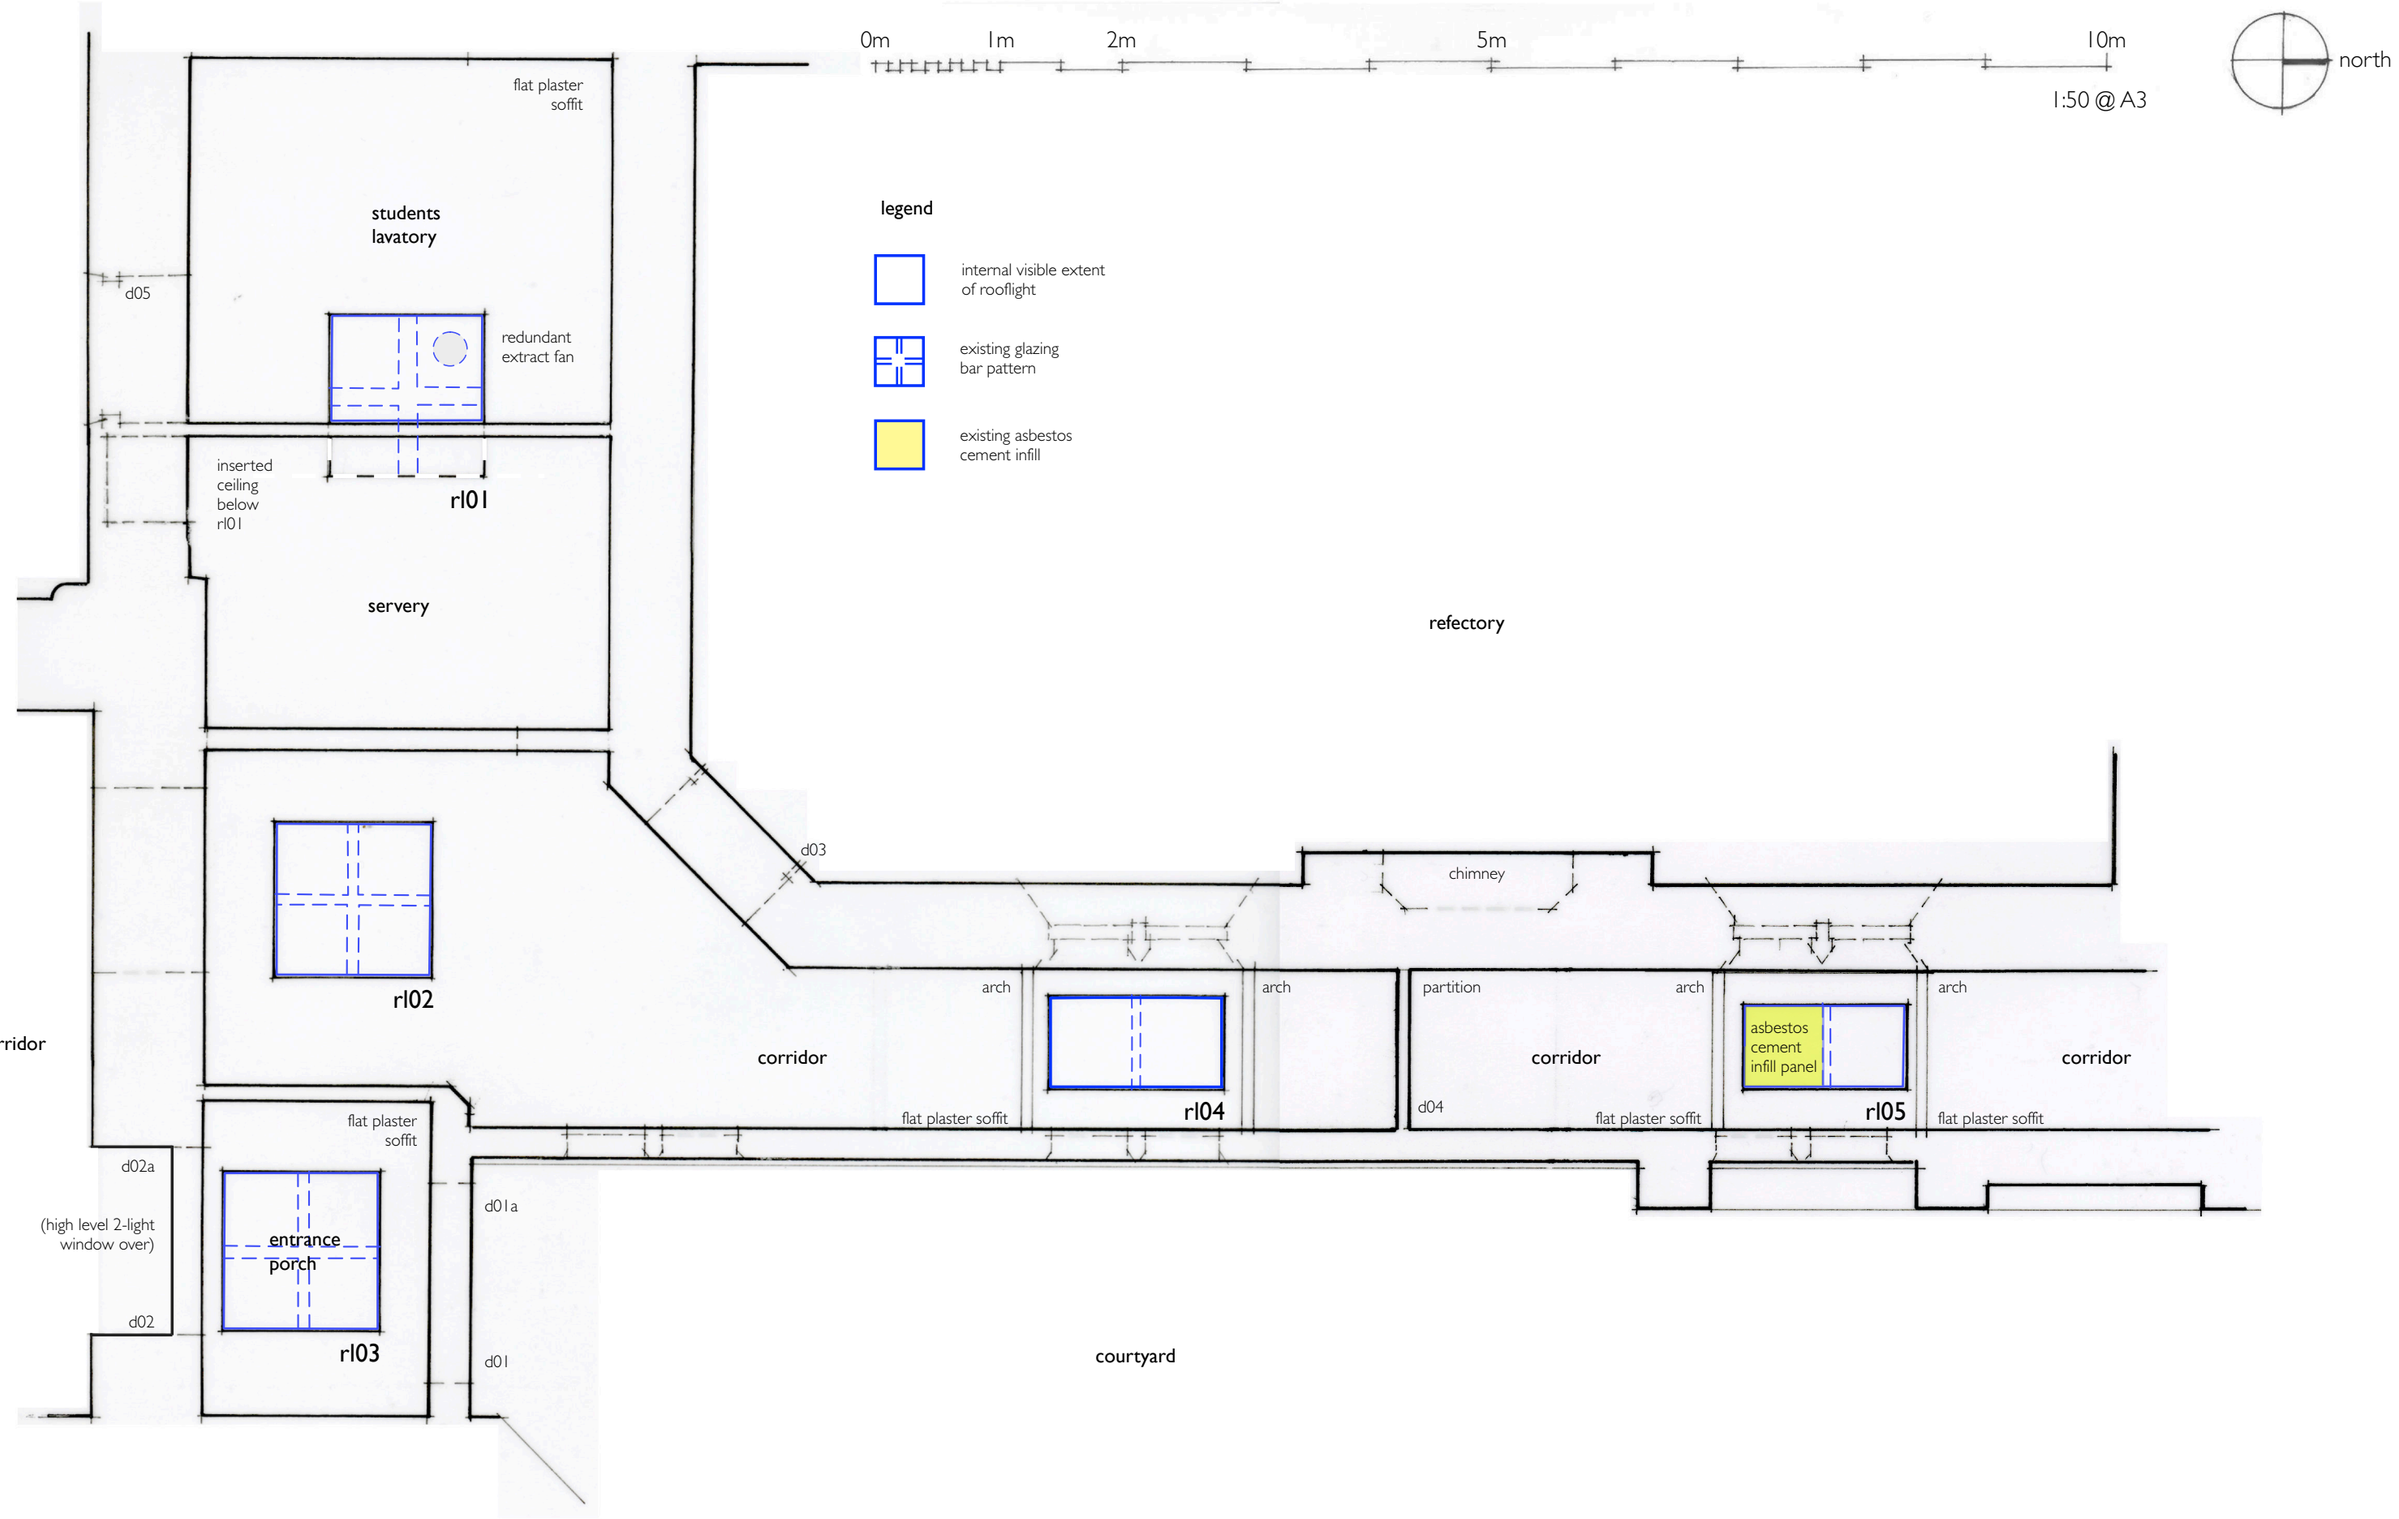

simon cartlidge | a r c h i t e c t

59 elton road bishopston bristol bs7 8dg **t** 0117 907 7559 **e** simon@cartlidge.co.uk

westonbirt house tetbury gloucestershire **138/101**

north east courtyard reverse ceiling plan: existing and proposed 1:50 @ A3