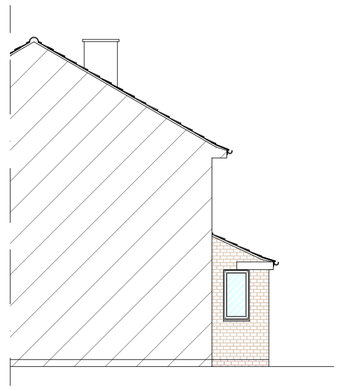

PROPOSED SIDE ELEVATION

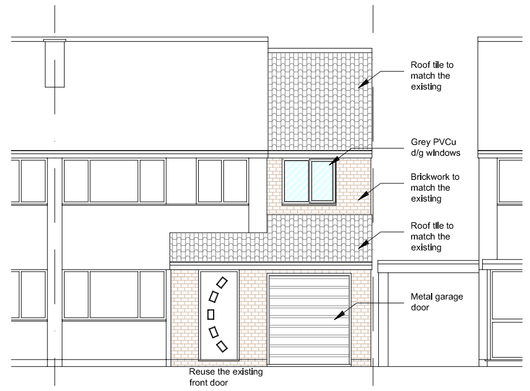

PROPOSED FRONT ELEVATION

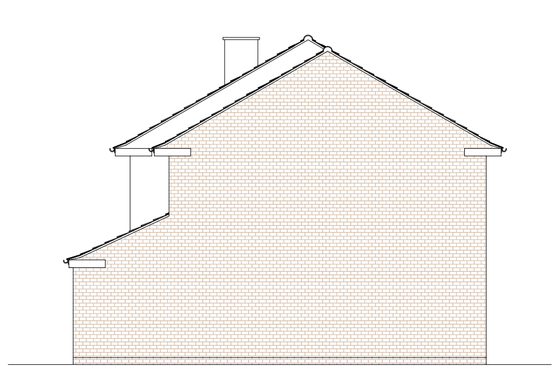

PROPOSED SIDE ELEVATION

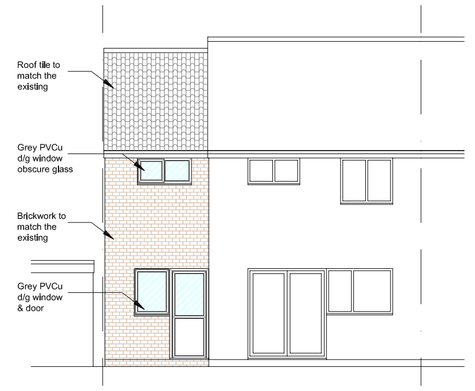

PROPOSED REAR ELEVATION

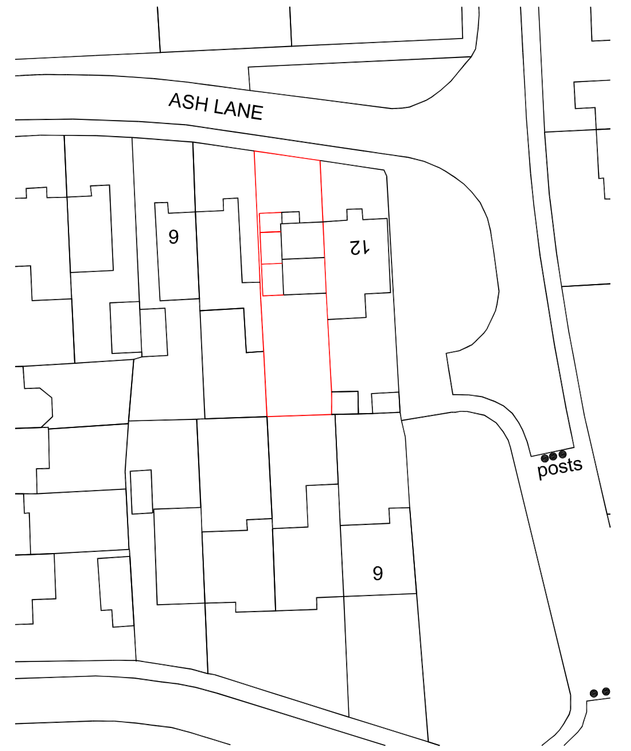

BLOCK PLAN AT 1:500 SCALE

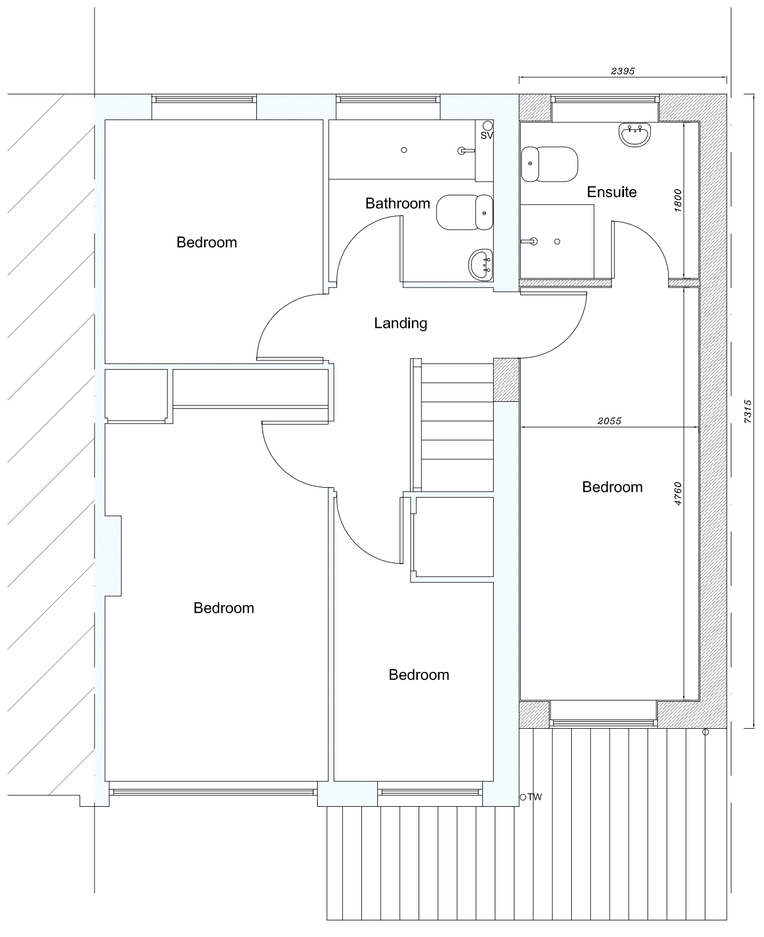

PROPOSED FIRST FLOOR PLAN

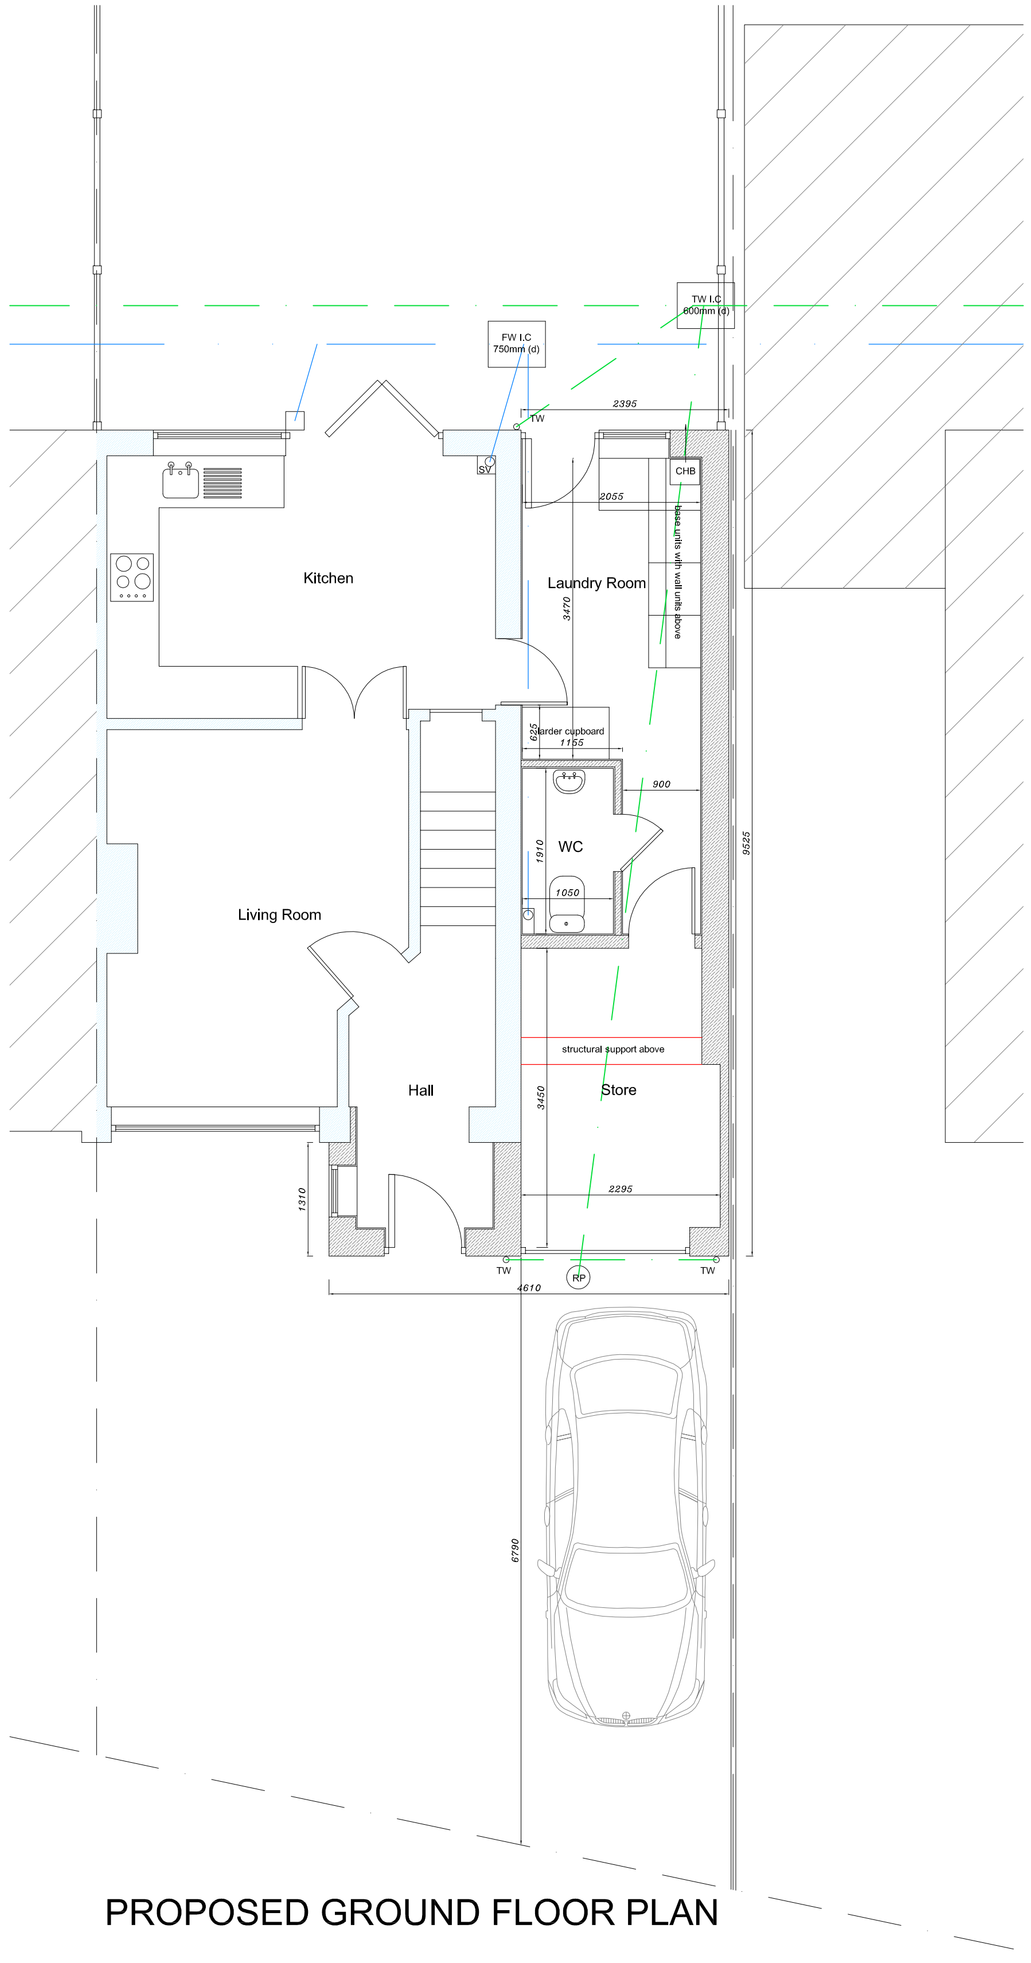

PROPOSED GROUND FLOOR PLAN

notes :

This drawing is for the purpose of obtaining **Planning Permission** only and is not to be used as working drawings.
The drawings do not take into account any structural elements or calculations which must be obtained from a qualified Structural Engineer. Staircase design to be confirmed by a manufacturer.
HB Drawing Services Ltd are not liable for changes that have to be made during the construction period from planning drawings.

All dimensions are approximate

Do not scale off this drawing if photocopied.
Only written dimensions to be taken.

HB Drawing Services

41 Kirkcroft
Wigginton
York
North Yorkshire
YO32 2GH

t: 01904 769167
m: 07891 295722
email: howard.berry@talktalk.net

project

Extension to the side at; 10 Ash Lane Haxby York

client

Eilidh Carricker

drawing

Proposed

scale	sheet size
1:50 / 100	A1

date	drawn	checked
02 / 2024	HB	

drawing no

3385 / 02

The design is the property and copyright of HB Drawing Services. Any violation or unauthorised reproduction of copyright can result in prosecution.

Only written dimensions to be taken. Do not scale off this drawing.