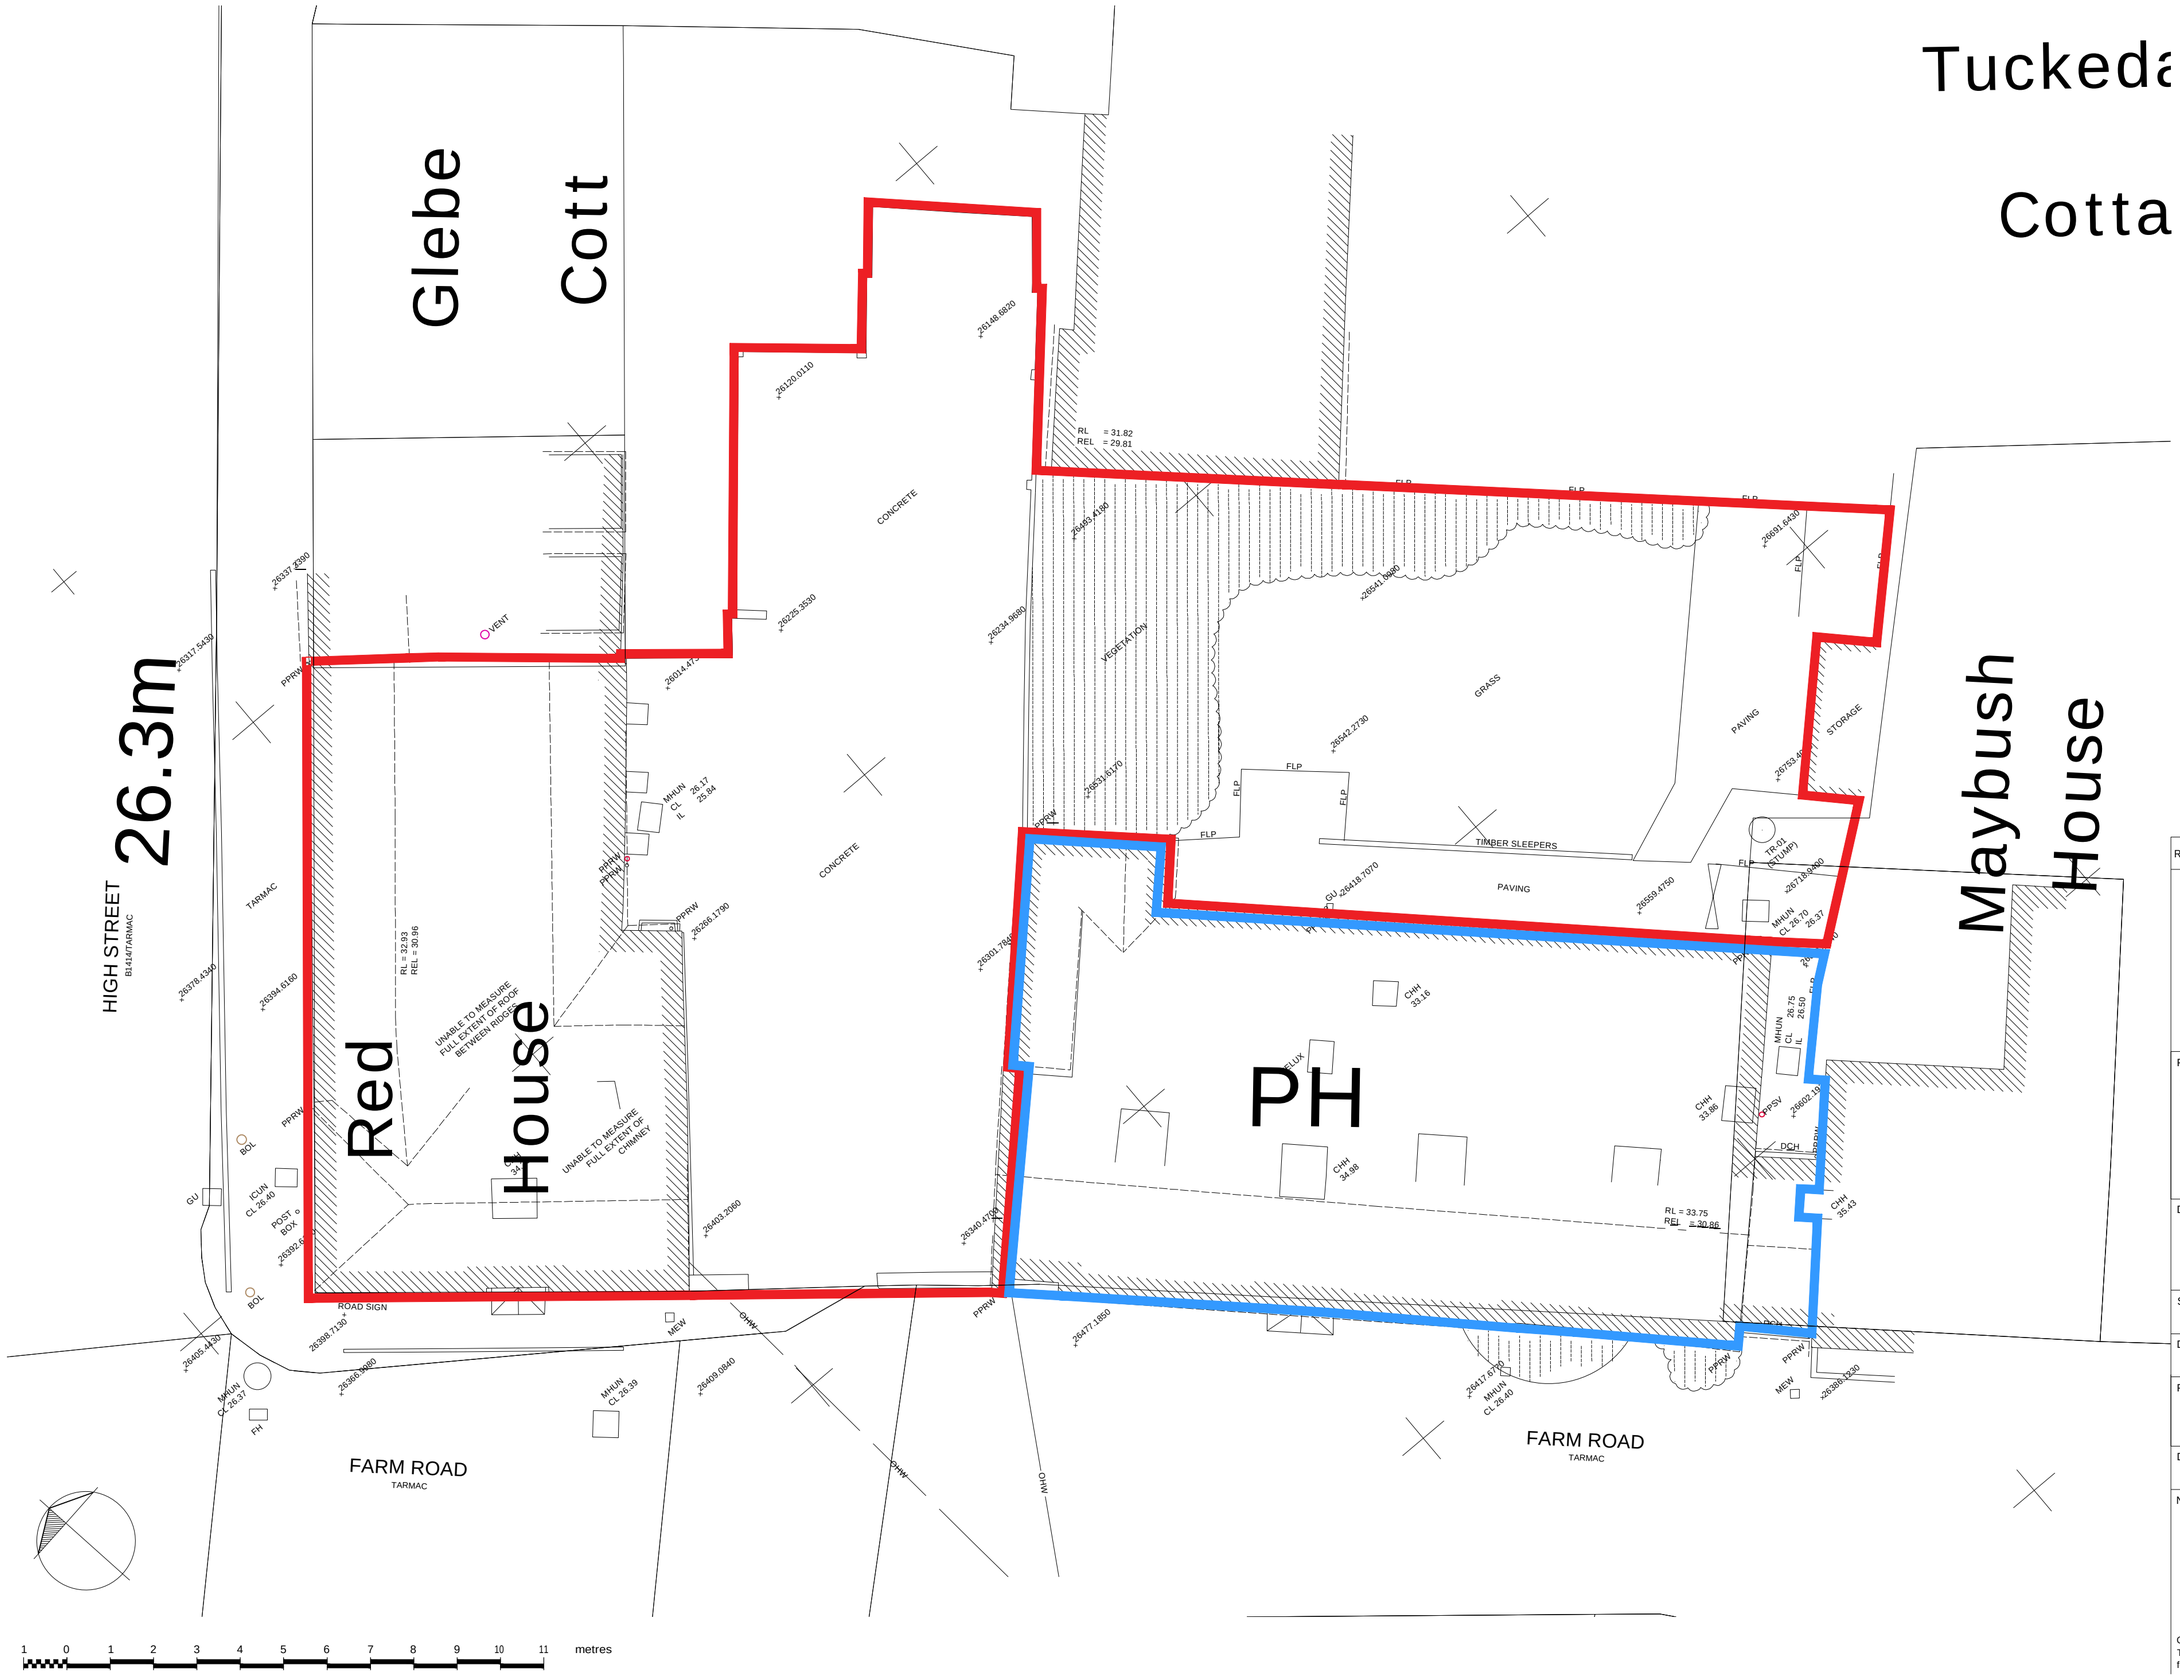

Rev By.	Rev.	Date.	Description.

OSG ARCHITECTURE
Unit 2A, Capital House,
4 Jubilee Way,
Faversham, Kent,
ME13 8GD

Project Title.
Great Oakley Community Hub,
Great Oakley,
Essex

Drawing Description.
Existing Site Plan

Scale @ A2.	Date.
1:100	**Feb '24**
Drawn By.	Checked By.
OM	**DT**

Purpose.
PLANNING

Drawing No.	Rev.
22-1238_20	

Notes.

- Drawing may be scaled for planning and land registry only, not for construction purposes.
- The contractor is responsible for checking dimensions, tolerances and references. Report all discrepancies to OSG Architecture Limited before proceeding with the works.
- Where an item is covered by drawings to different scales the larger scale drawing is to be worked to.

COPYRIGHT: OSG Architecture Limited own the copyright to this drawing. Their written consent must be obtained before this drawing is copied or used for any purpose other than the one for which it was supplied.