Existing Ground Floor Plan
(Scale 1:100)

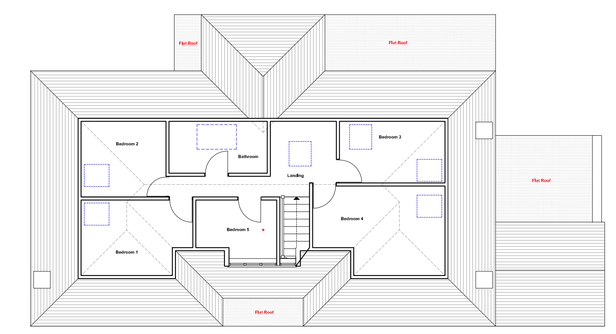

Existing First Floor Plan
(Scale 1:100)

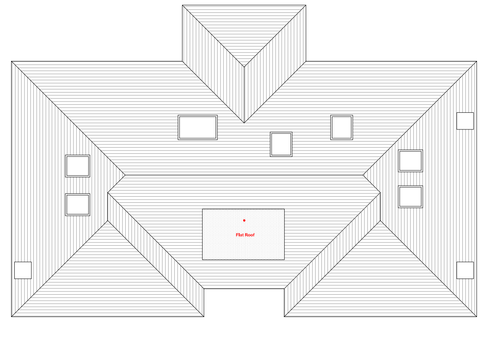

Existing Roof Plan
(Scale 1:100)

N

Notes
Figured only dimensions
Copyright owned by Andreas Charalambous Riba
For planning purposes only

0m 1 2 3 4 5 — 1:100
0m 12.5 25 37.5 50 62.5 — 1:1250

Rev	Date	Drawing Status

Andreas Charalambous Riba
CHARALAMBOUS ARCHITECTS
22 Kinloss Gardens London N8 0DX 020
m : 07956713430 email : andreasc73@me.com

Project	Project Description	Drawing Name	Date	Scale	Dwg. No.	Rev.
10 Blanche Lane Potters Bar EN6 3NY	Proposed Works	Existing Floor Plans	14.02.24	1:100 @ A0	BlaCA/NC/02	