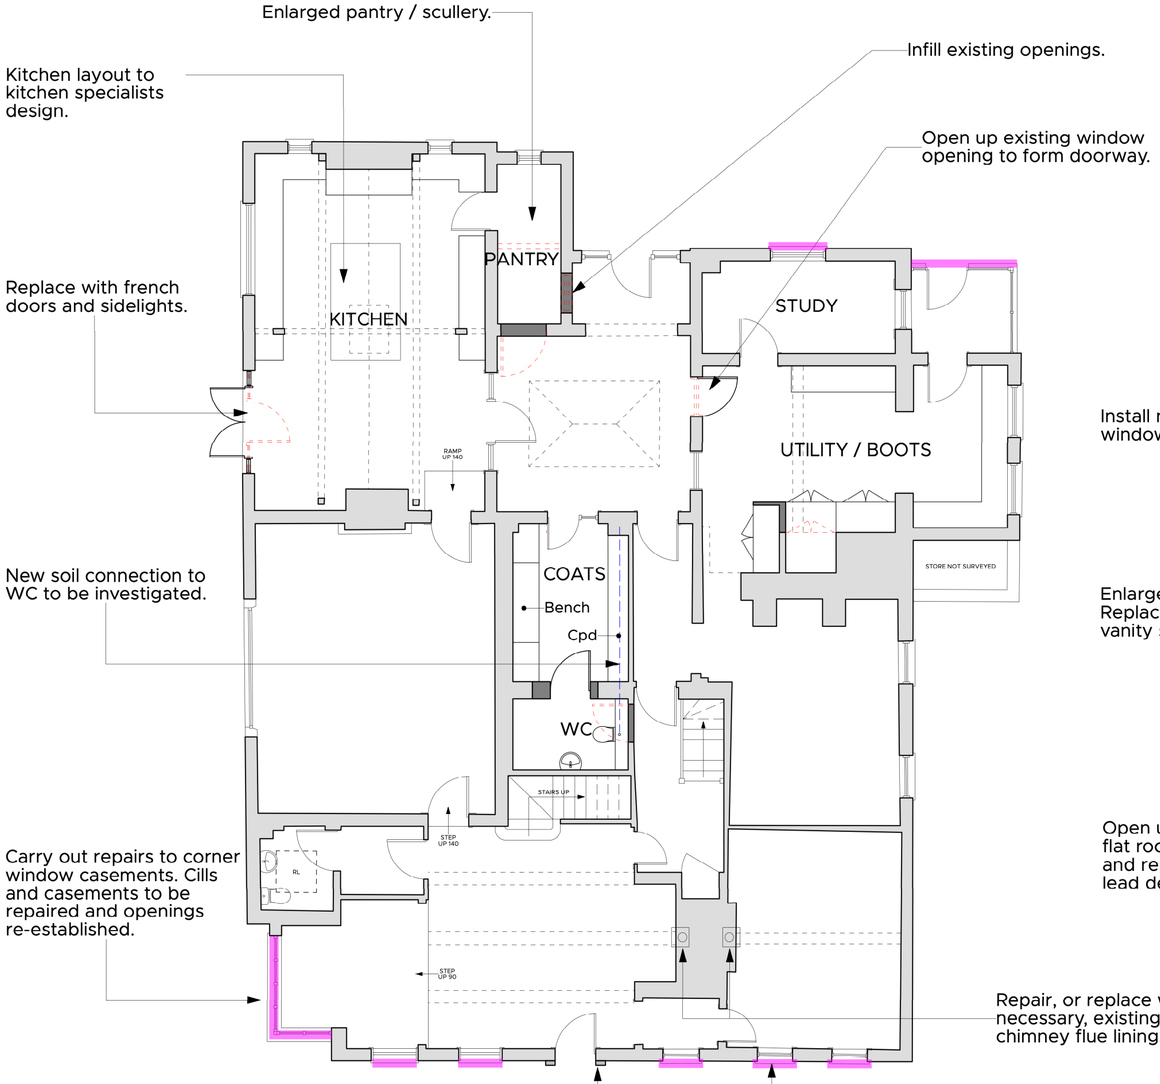

PROPOSED GROUND FLOOR
Scale: 1:100

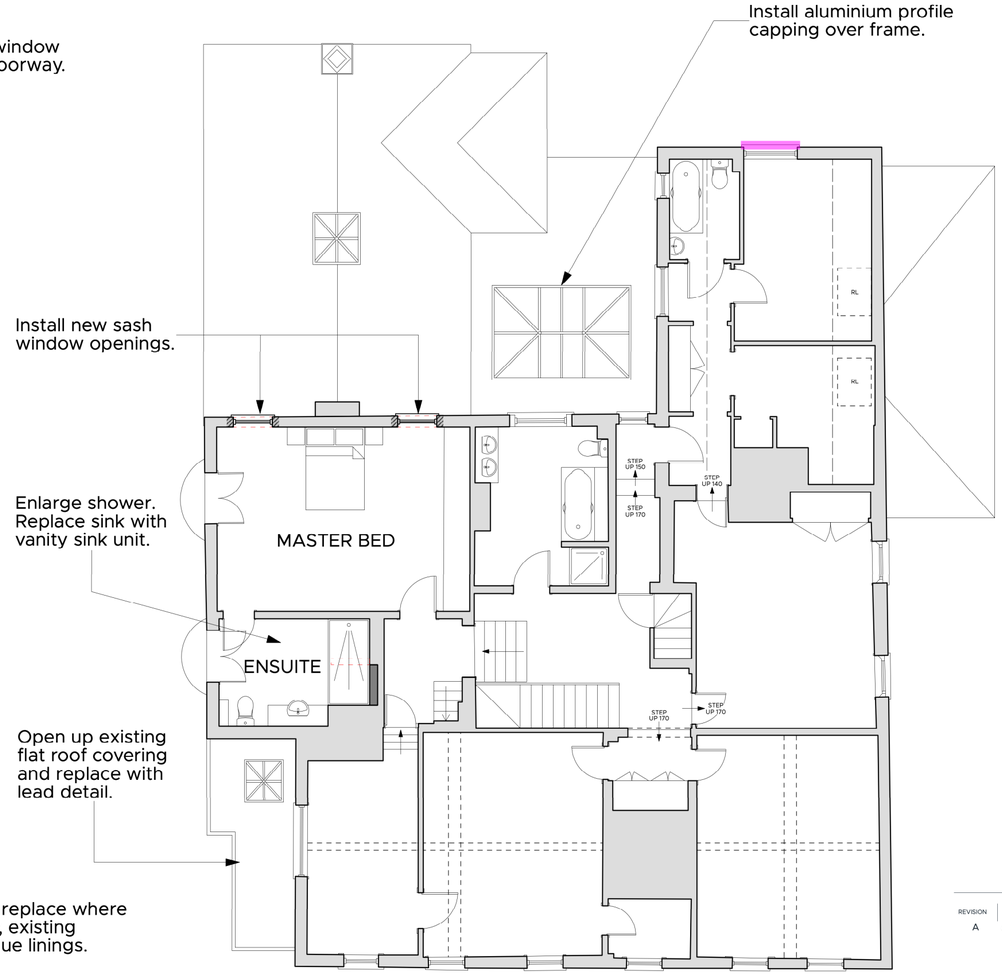

PROPOSED FIRST FLOOR
Scale: 1:100

0 5 10 M

Scale: 1:100

REVISION	DESCRIPTION	DATE	DRAWN	CHECK
A	Amendments following client comments.	29/02/2024	TL	CW

JOB No.	DRAWING No.	REVISION
5910	PA_01	A

TITLE: PROPOSED PLANS

SCALE: 1:100 SHEET SIZE: A2

ISSUE DATE: February 2024

AUTHOR: TL CHECK: HM

PROJECT: Proposed Alterations and Renovation at Layham House
Overbury Hall Road, Layham, IP7 5NA

CLIENT: Mr. & Mrs. M. Davison

STATUS: PLANNING

WINCER KIEVENAAR
CHARTERED ARCHITECTS
RIBA
Market Place / Hadleigh / Ipswich / Suffolk / IP7 5DN
T / 01473 827992 E / enquiries@wk-architects.co.uk
Do not scale from drawing; work to figured dimensions only.
Copyright © Wincer Kievenaar Architects Limited
5910_PA_01_A_LBC Application.vwx