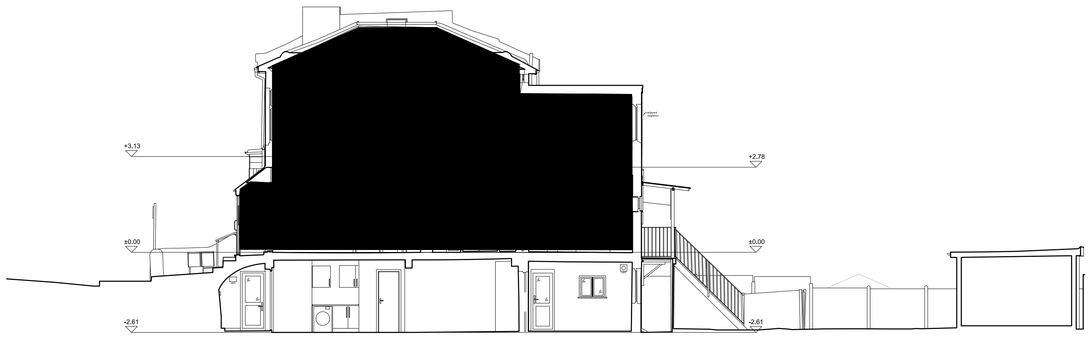

EXISTING SECTION A-A

EXISTING SECTION B-B

PROPOSED SECTION A-A

PROPOSED SECTION B-B

Existing Front Elevation
1-100

Proposed Front Elevation
1-100

Proposed Rear Elevation
1-100

Existing Rear Elevation
1-100

0 2.5 m 5 m 10 m

SCALE: 1:100

Any inaccuracies or errors to be reported to the architect / surveyor immediately and prior to any work commencing

This drawing is for the purposes of negotiating with the relevant local authority for approval under the Town and Country Planning Acts only and no other purpose
All dimensions to be verified on site.
All work to comply with British Standards Code of practice.
All external surfaces and materials to match existing.

COPYRIGHT: This drawing is copyright and may not be altered reproduced or used without the written permission of RERJ Architecture and Planning Ltd.

REV	DESCRIPTION	BY	DATE
01	First issue	AH	

REV	DESCRIPTION	DRAWN	APPR	DATE
01	First issue			

RERJ
Architecture and Planning Ltd
Tel No: 07890555610
www.architecture-planning.co.uk
RERJ@architecture-planning.co.uk

PROJECT TITLE
Lower Ground Floor Flat - 18 grunsen Road

DRAWING DETAIL
Existing and Proposed Elevations and Sections

CLIENT			Scale
Kit			1:100
Page Size	Checked	Approved	INFORMATION
A1	JM	RD	LPA
Drawing Number		Rev	Date
GG3L/DF		00	01/10/23