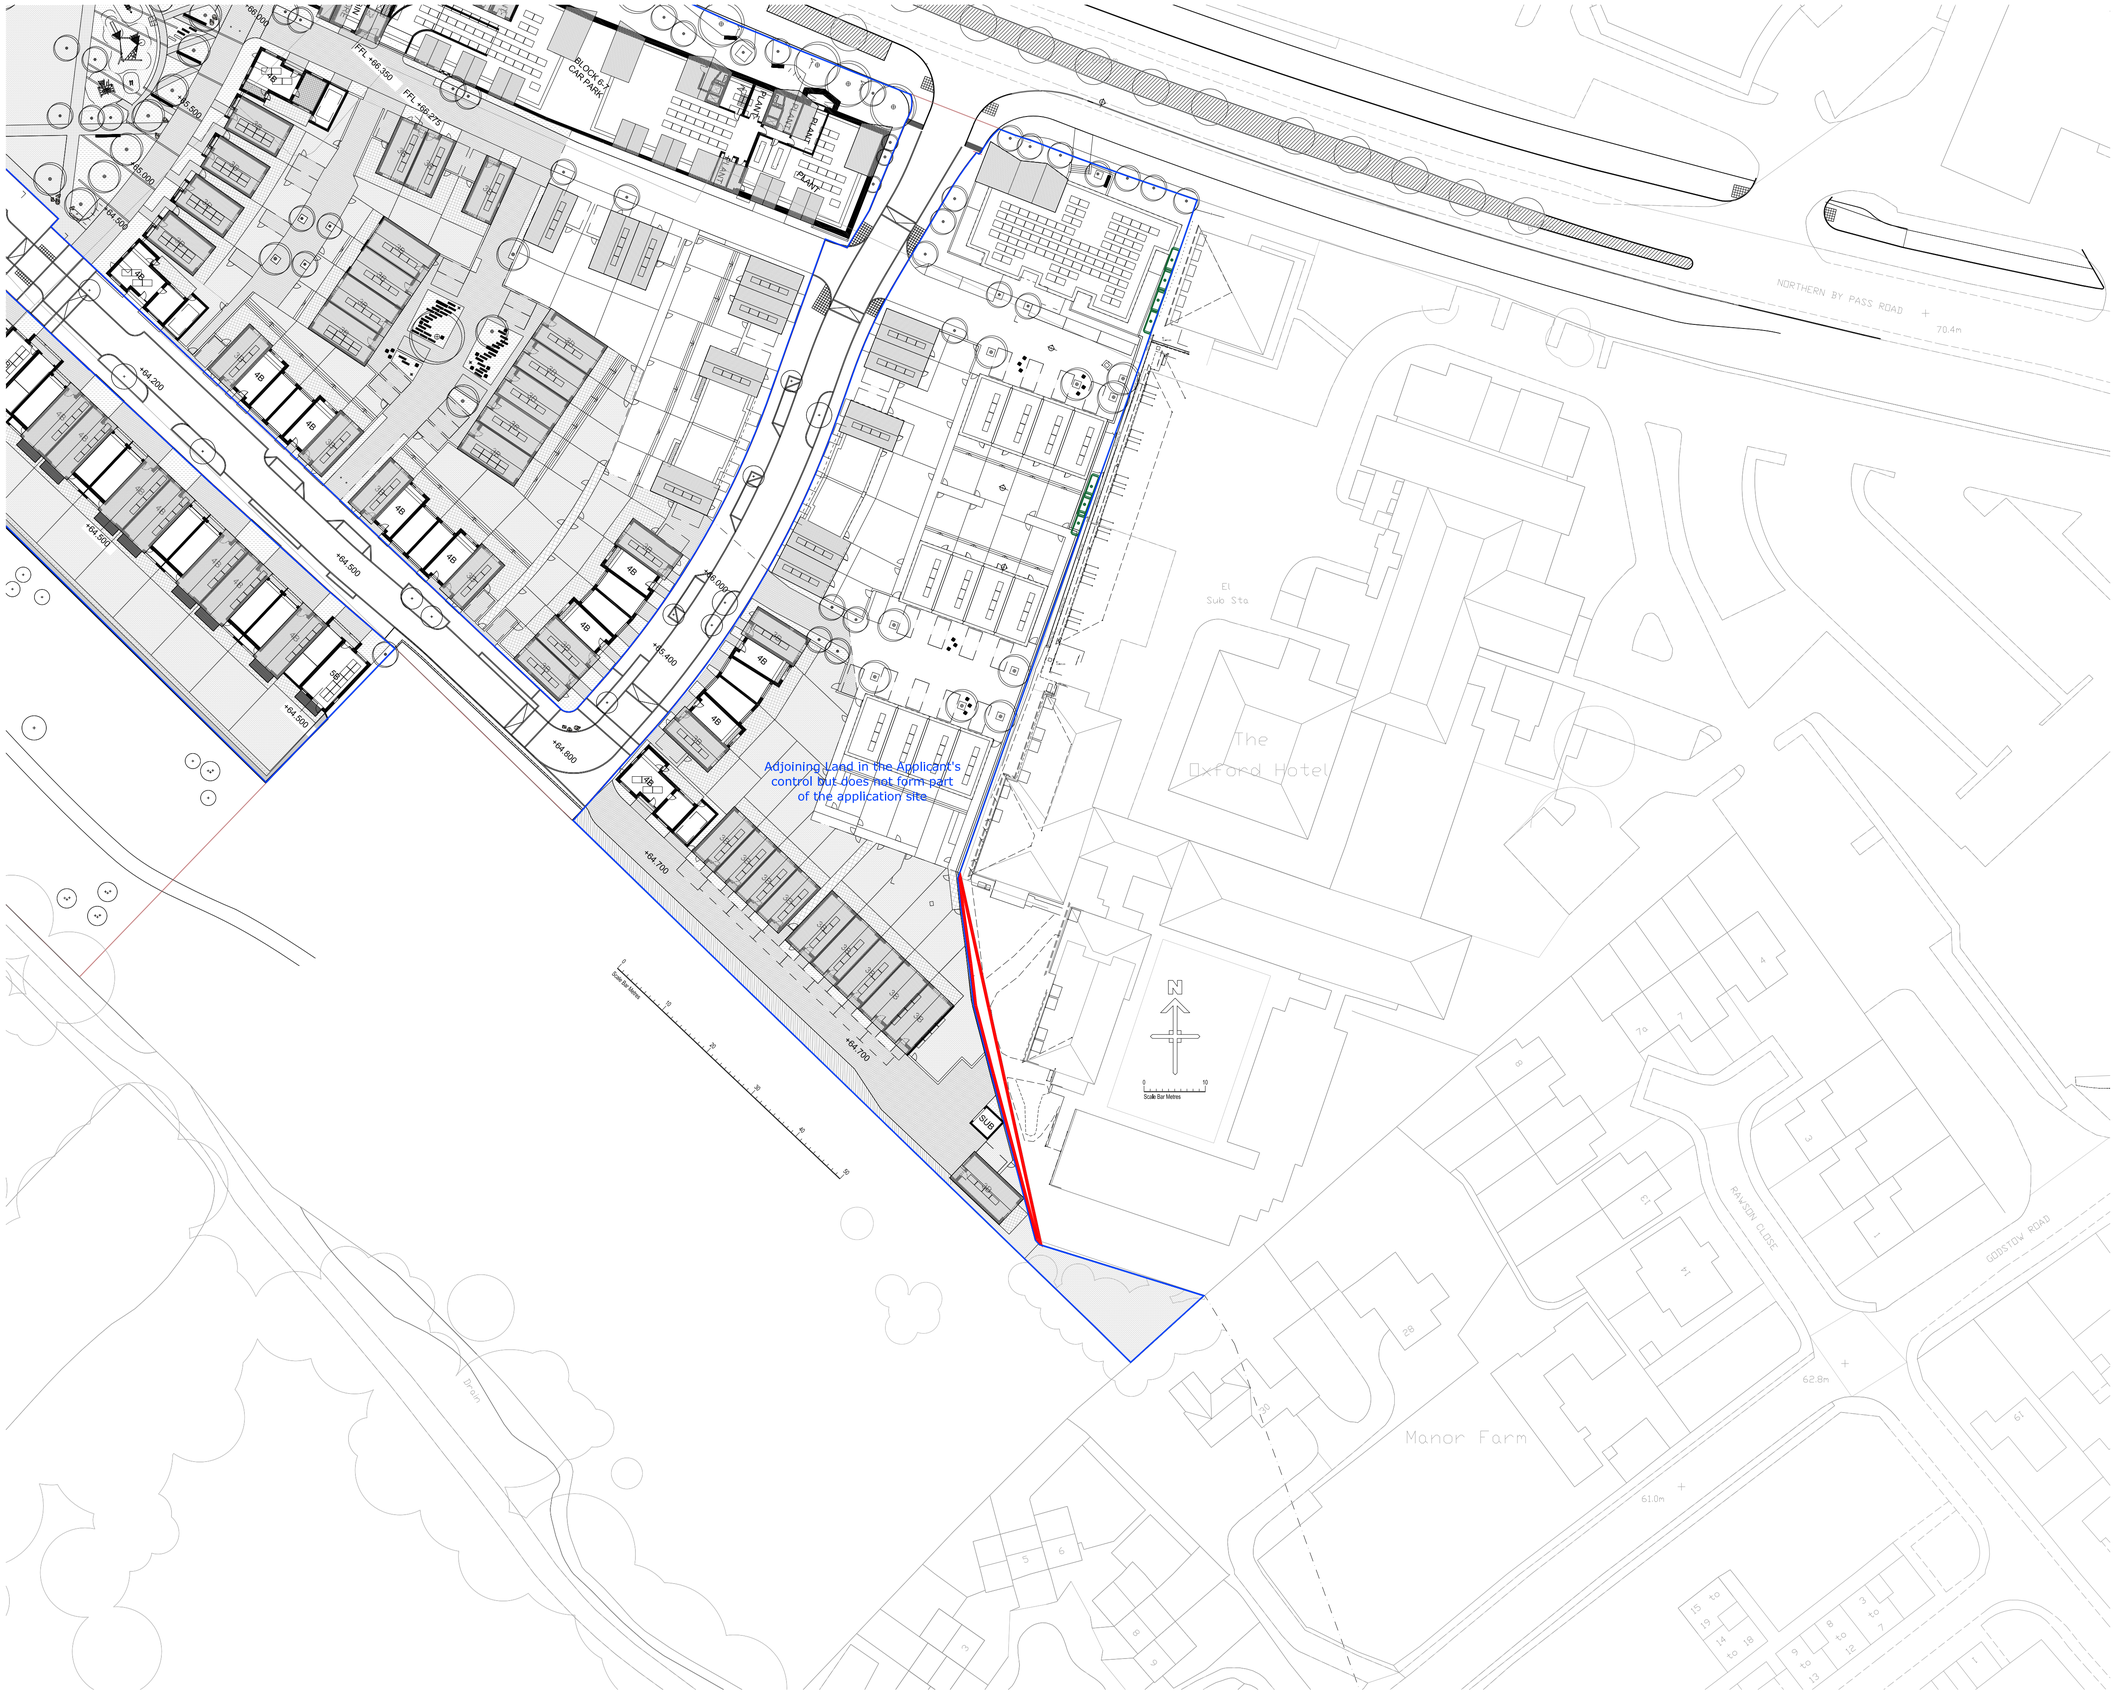

Rev. No.	Date.	Amendment.	Initial.
---	---	---	---

Hill
Created for Living

Client:
Hill Residential Limited
The Courtyard, Abbey Barns,
Ickleton, CB10 1SX

Project:
Land at Leonardo Royal Hotel
Oxford

Drawing:
Change of Use to Residual Land
Site Location Plan

Scale:		Date:	
1:500@A1		January 2024	
Drawn By:	Checked By:	Drawing No:	Rev. No:
PD	JN	122-PS-003	

CAD Ref:

© Hill Group Ltd 2023
All dimensions to be checked on site or in the workshop before work commences.
Only figured dimensions to be worked to. Any discrepancies to be reported to the Architect.