North

1 Site Location
1 : 1250

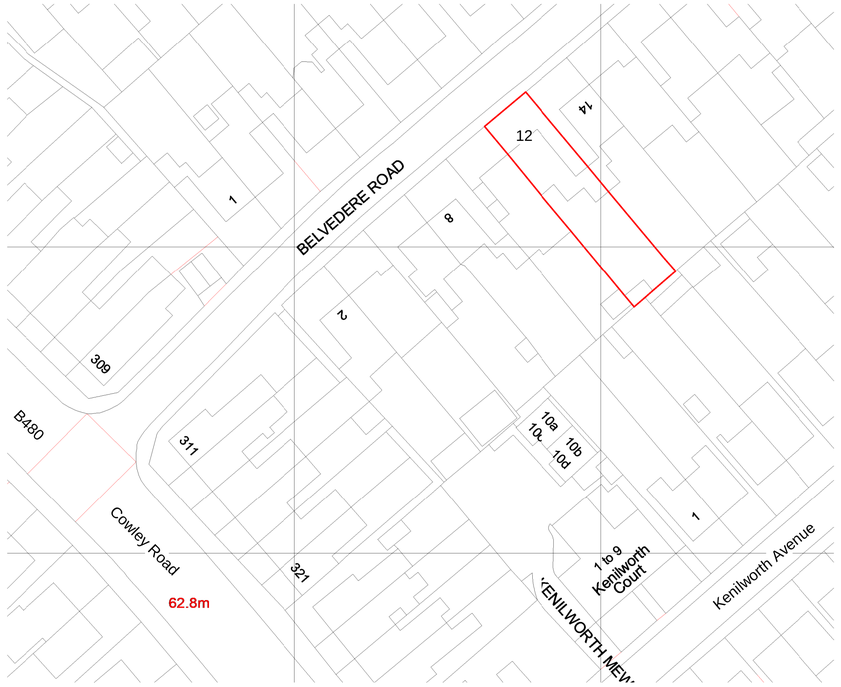

2 Existing - Block Plan
1 : 500

3 Proposed - Block Plan
1 : 500

5 0 5 10 15 20 25
SCALE 1: 500 m

DIAMOND
ESTATES & HOMES

Rev	Description	Date

CODE	SUITABILITY DESCRIPTION
STATUS	PURPOSE OF ISSUE

PROJECT
12 Belvedere Road Oxford
Oxfordshire OX4 2AZ

TITLE
Location Plan, Existing Block Plan and Proposed Block Plan

CLIENT
Mr Hongwei Yao

DRAWN BY	CHECKED BY	DATE
Mohd N	Mohd N	10/25/20

SCALE (@ A1)	PROJECT NUMBER
As indicated	OX4

DRAWING NUMBER	REV
A100	

12/03/2022 11:22:18