DO NOT SCALE FROM THIS DRAWING. All dimensions shown must be verified by detailed survey on site prior to proceeding with work. This drawing is the property of AC Electrical & Interiors Ltd, therefore copyright and intellectual property is reserved by them. The drawing is issued on condition that it is not copied, reproduced, retained or distributed to any unauthorised persons without prior written consent from AC Electrical & Interiors Ltd.

0 0.5 1 1.5 2 2.5m 5m

View A - Proposed Grille Location

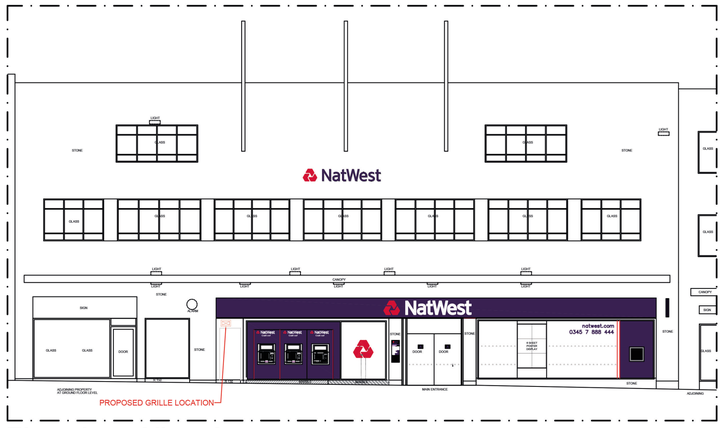

Elevation - View A Scale 1:125

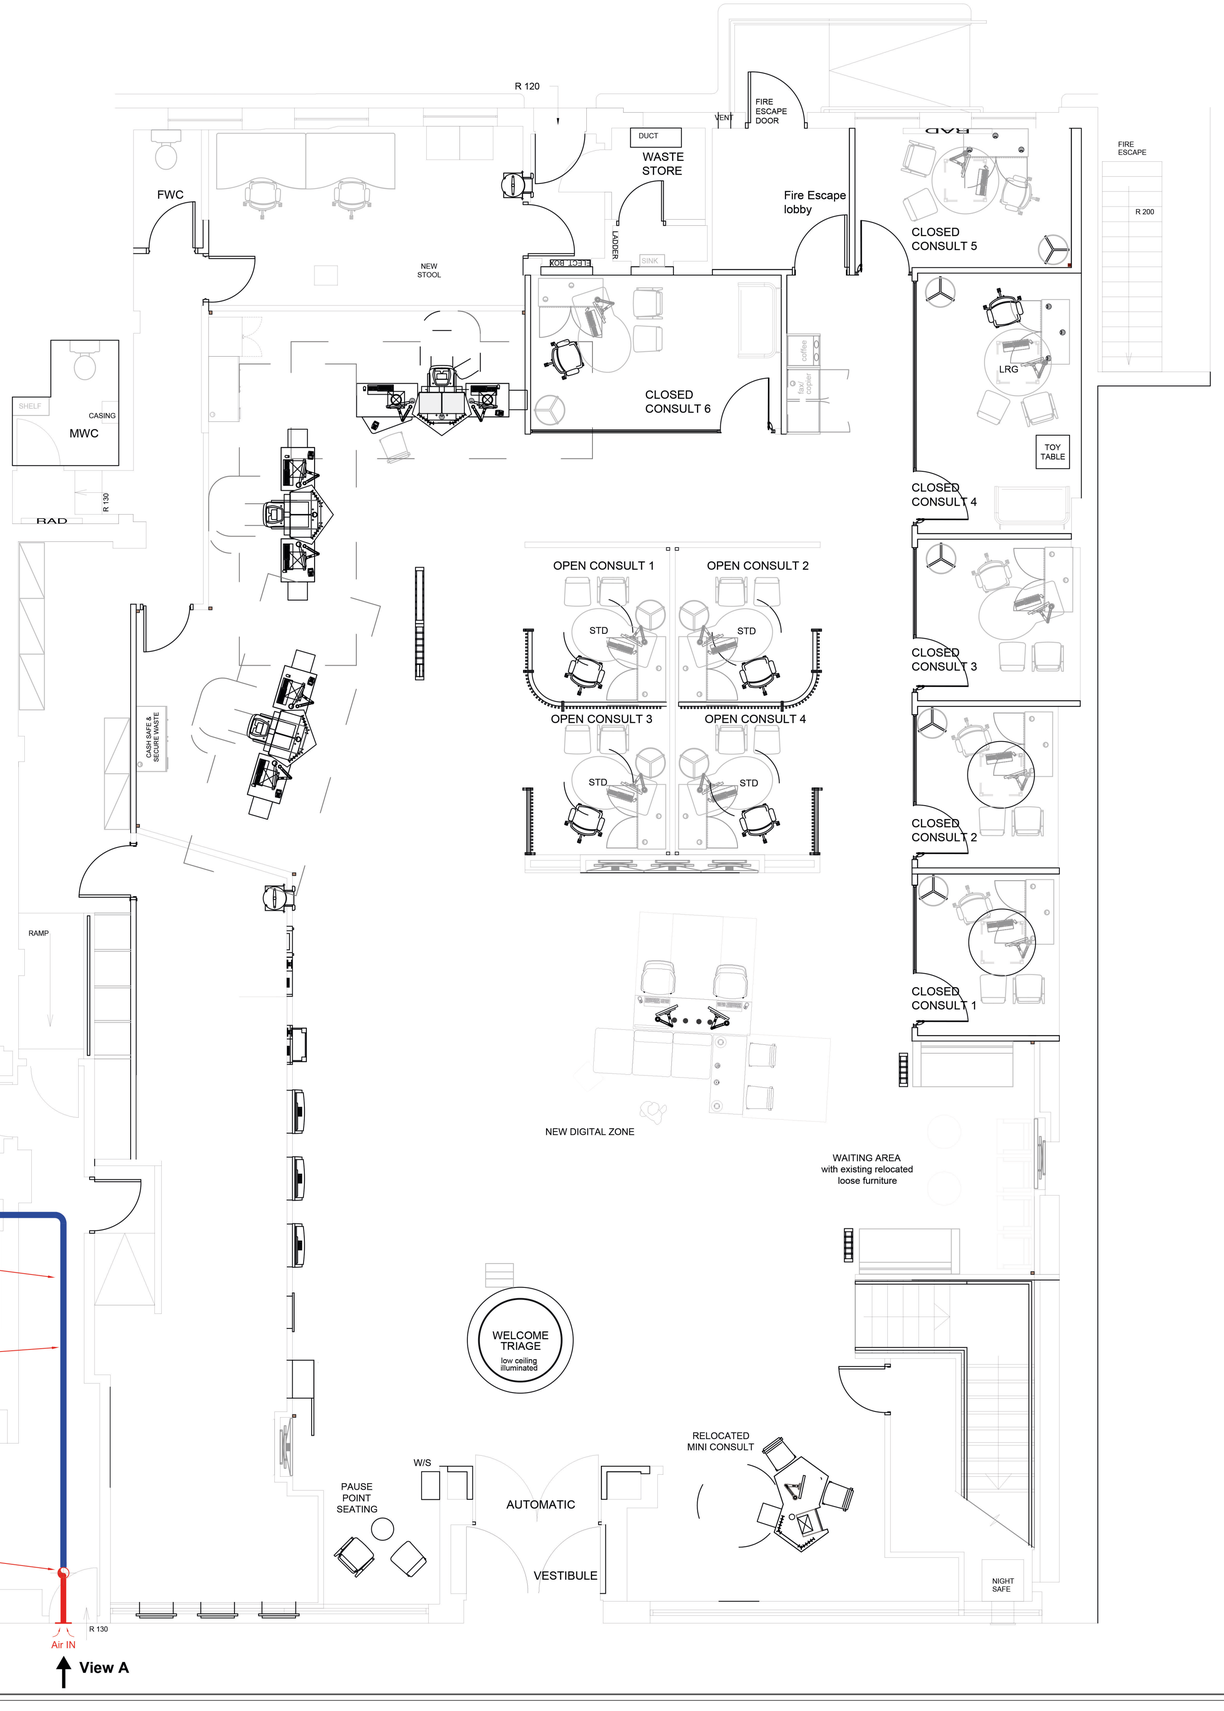

GROUND FLOOR PLAN

RADON WORKS LEGEND

- PIV — Positive Input Ventilation (PIV) Unit
- 100mm PVC Duct in Ceiling Void
- 100mm Fire Rated Duct
- FC — Fire Collar
- FP200 Cable
- Switched Fused Spur
- Distribution Board

REV	DATE	REVISION	INITIALS
P2	27/11/2023	PHOTO ADDED OF GRILLE LOCATION. ELEVATION ADDED OF GRILLE LOCATION.	Alt
P1	22/10/2023	LAYOUT EXTRACTED FROM RBS RECORD DRAWING 7781/G1/GD (Rev A) 29/11/19.	Alt

A.C. Electrical and Interiors Ltd.
Unit 6A Stonehouse Commercial Centre, Bristol Rd, Stonehouse, Glos. GL10 3RD
tel: 01453 825395 // email: adam@acelectricalltd.com

CLIENT: NatWest Group / isg

PROJECT: NatWest Group - Plymouth (City Centre)
12/16 Old Town Street
Plymouth, Devon.
PL1 1DG

DRAWING TITLE: GROUND FLOOR PLAN
PIV - RADON WORKS (T5)

DRAWING STATUS: PROPOSED

DATE	DRAWN by	CK'D by
Oct 2023	Alt	ACEI

SCALE	PAPER SIZE	JOB NUMBER
1:55	A1	------

DRAWING NUMBER: NW_Plymouth_GF_RADON
REVISION: P2