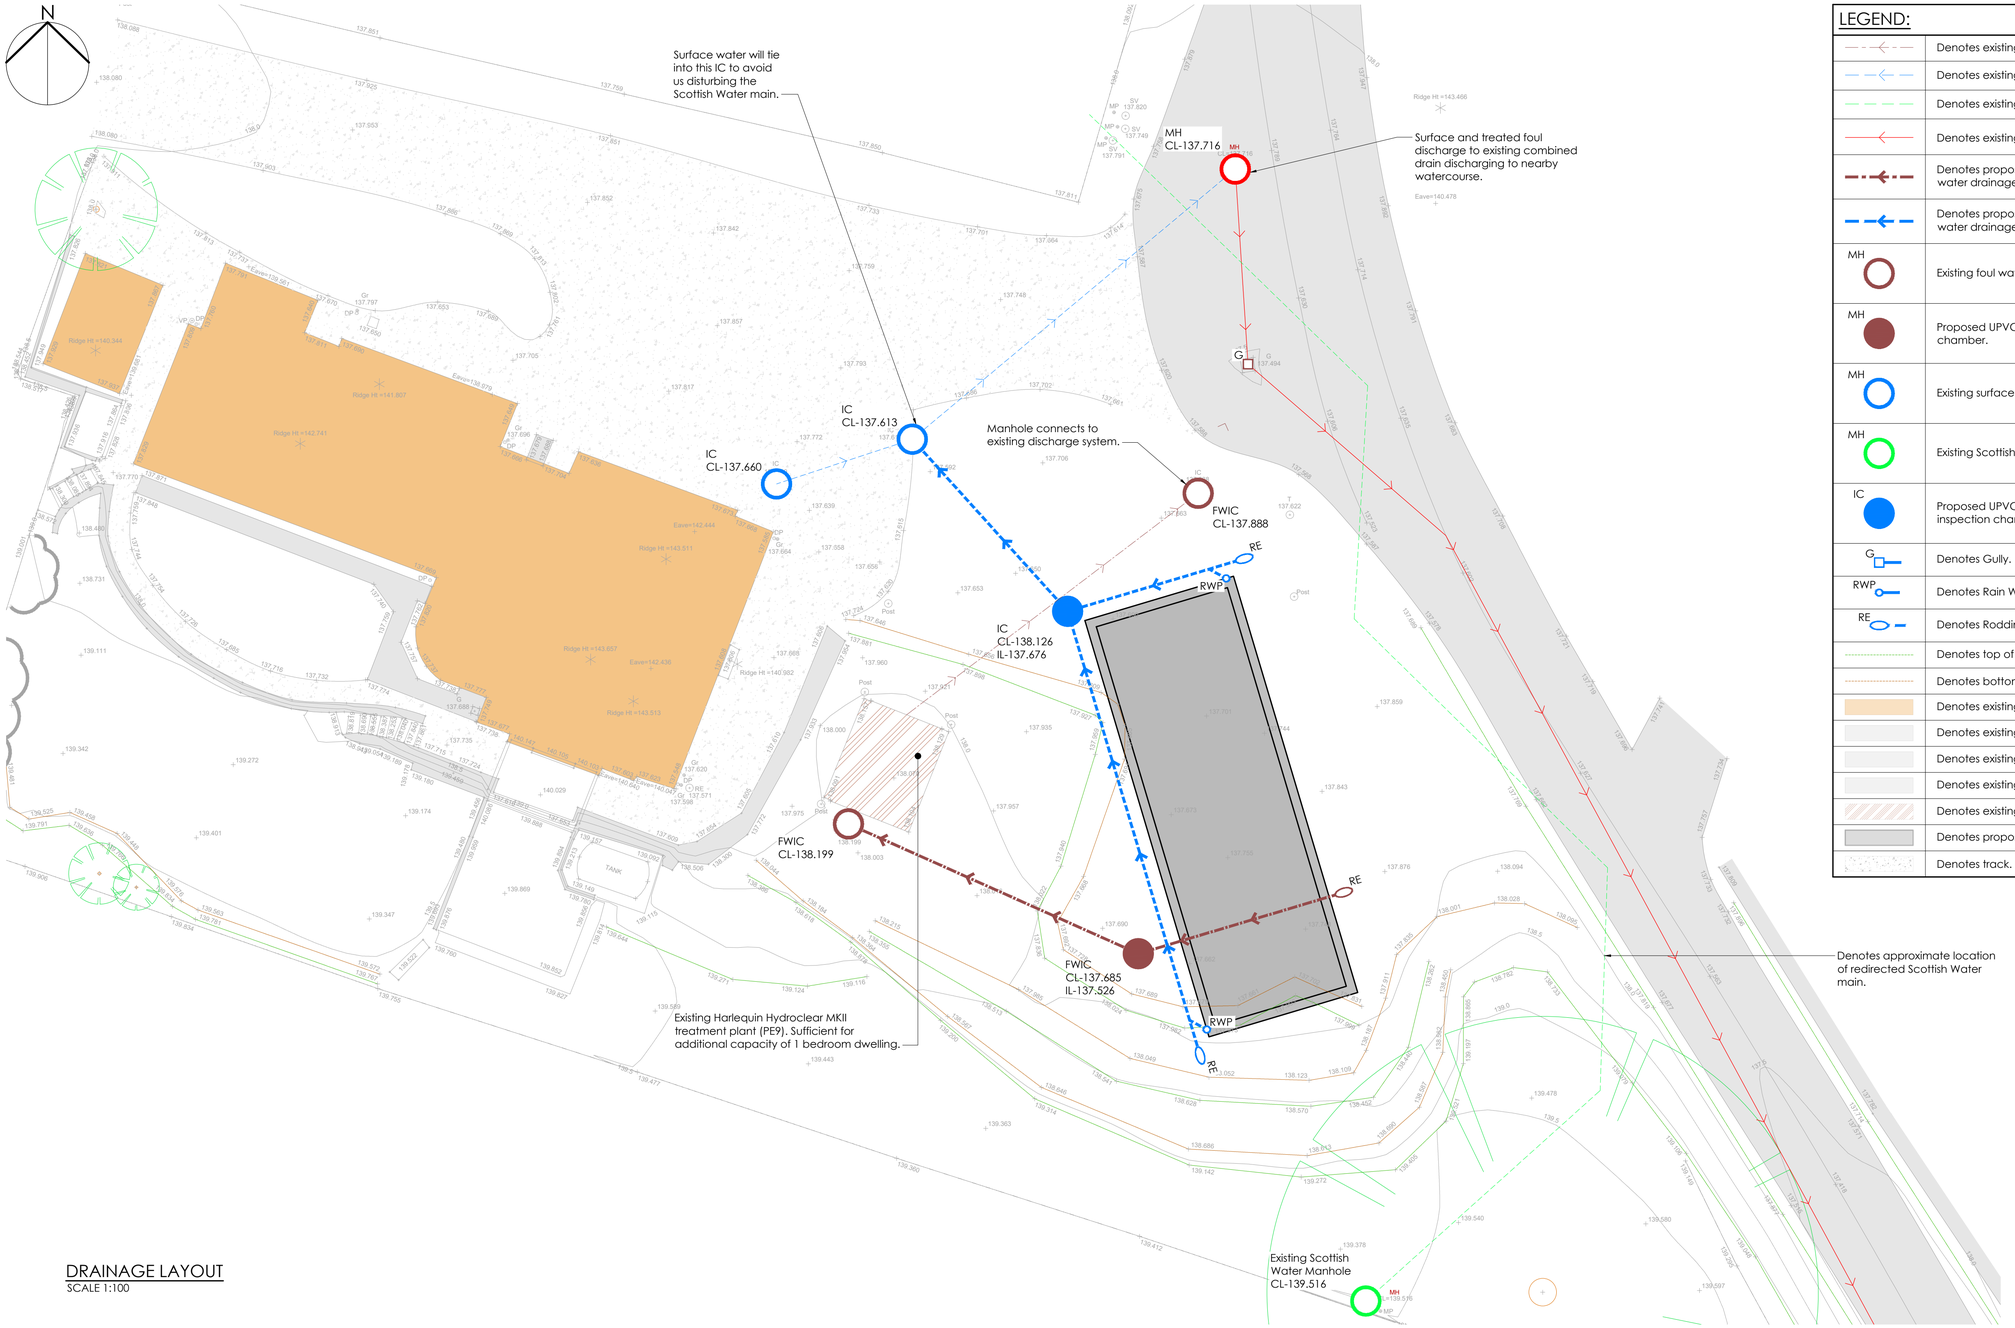

DRAINAGE LAYOUT
SCALE 1:100

LEGEND:	
	Denotes existing foul drainage.
	Denotes existing surface drainage.
	Denotes existing Scottish Water main.
	Denotes existing combined drainage.
	Denotes proposed 100mmØ (UNO) PVCu foul water drainage laid at 1:60 in Bedding Class P.
	Denotes proposed 100mmØ (UNO) PVCu surface water drainage laid at 1:80 in Bedding Class P.
MH	Existing foul water manhole.
MH	Proposed UPVC 450mmØ foul water inspection chamber.
MH	Existing surface water manhole.
MH	Existing Scottish Water manhole.
IC	Proposed UPVC 450mmØ surface water inspection chamber.
G	Denotes Gully.
RWP	Denotes Rain Water Pipe.
RE	Denotes Rodding-Eye.
	Denotes top of bank.
	Denotes bottom of bank.
	Denotes existing building.
	Denotes existing road.
	Denotes existing foot path.
	Denotes existing wall.
	Denotes existing decking.
	Denotes proposed house.
	Denotes track.

DO NOT SCALE FROM THIS DRAWING, WORK TO FIGURED DIMENSION ONLY.

NOTES
1. All NARRO drawings are to be read in conjunction with the relevant NARRO Specification and all relevant Architect's and Service Engineer's drawings and Specifications.
2. All dimensions and setting out to be confirmed by the Architect.
3. For other notes refer to drawing 23.XXXX-XXX.

CDM - RESIDUAL RISKS

⚠ There are considered to be no unusual residual risks associated with the structural aspects of this project.

0 500 1000 mm
SCALE 1:20

0 2.50 5 m
SCALE 1:100

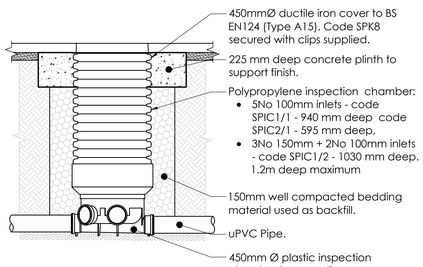

SITED IN DRIVEWAYS / HARD LANDSCAPED AREAS WITH STANDARD ROUND COVER

NB - Universal Product - Adaptor to pvc-u pipe included.

POLYPROPYLENE INSPECTION CHAMBER DETAILS
SCALE 1:20

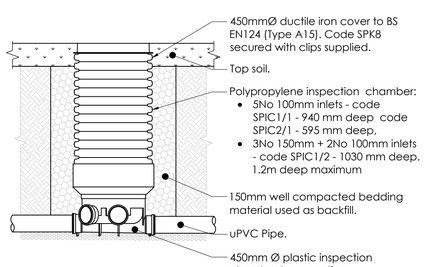

SITED IN SOFT LANDSCAPED AREAS WITH STANDARD ROUND COVER

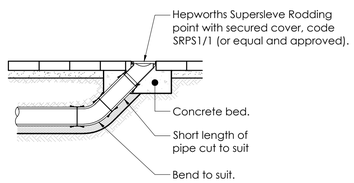

RODDING POINT INSTALLATION DETAIL
SCALE 1:20

Rev	Description	Chk	Drn	Date
-	-	-	-	-

Status: PLANNING

NARRO
Edinburgh | Glasgow | Inverness | Stirling | Aberdeen | Newcastle
Alton House, 4 Balliferary Road, Inverness, IV3 5PJ
+44 1463 216060
W www.narroassociates.com | E mail@narroassociates.com

Client: HEBHOMES

Architect: HEBHOMES

Job Title: BISSET ROWAN COTTAGE

Sheet Title: PROPOSED DRAINAGE LAYOUT

Project Reference:

Drawn by	Designed	Checked
BM	RG	DT

Scale @ A1	Date
AS NOTED	DEC 23

File Name: 23.1356-NAR-XX-XX-DR-C-9400 Revision: -