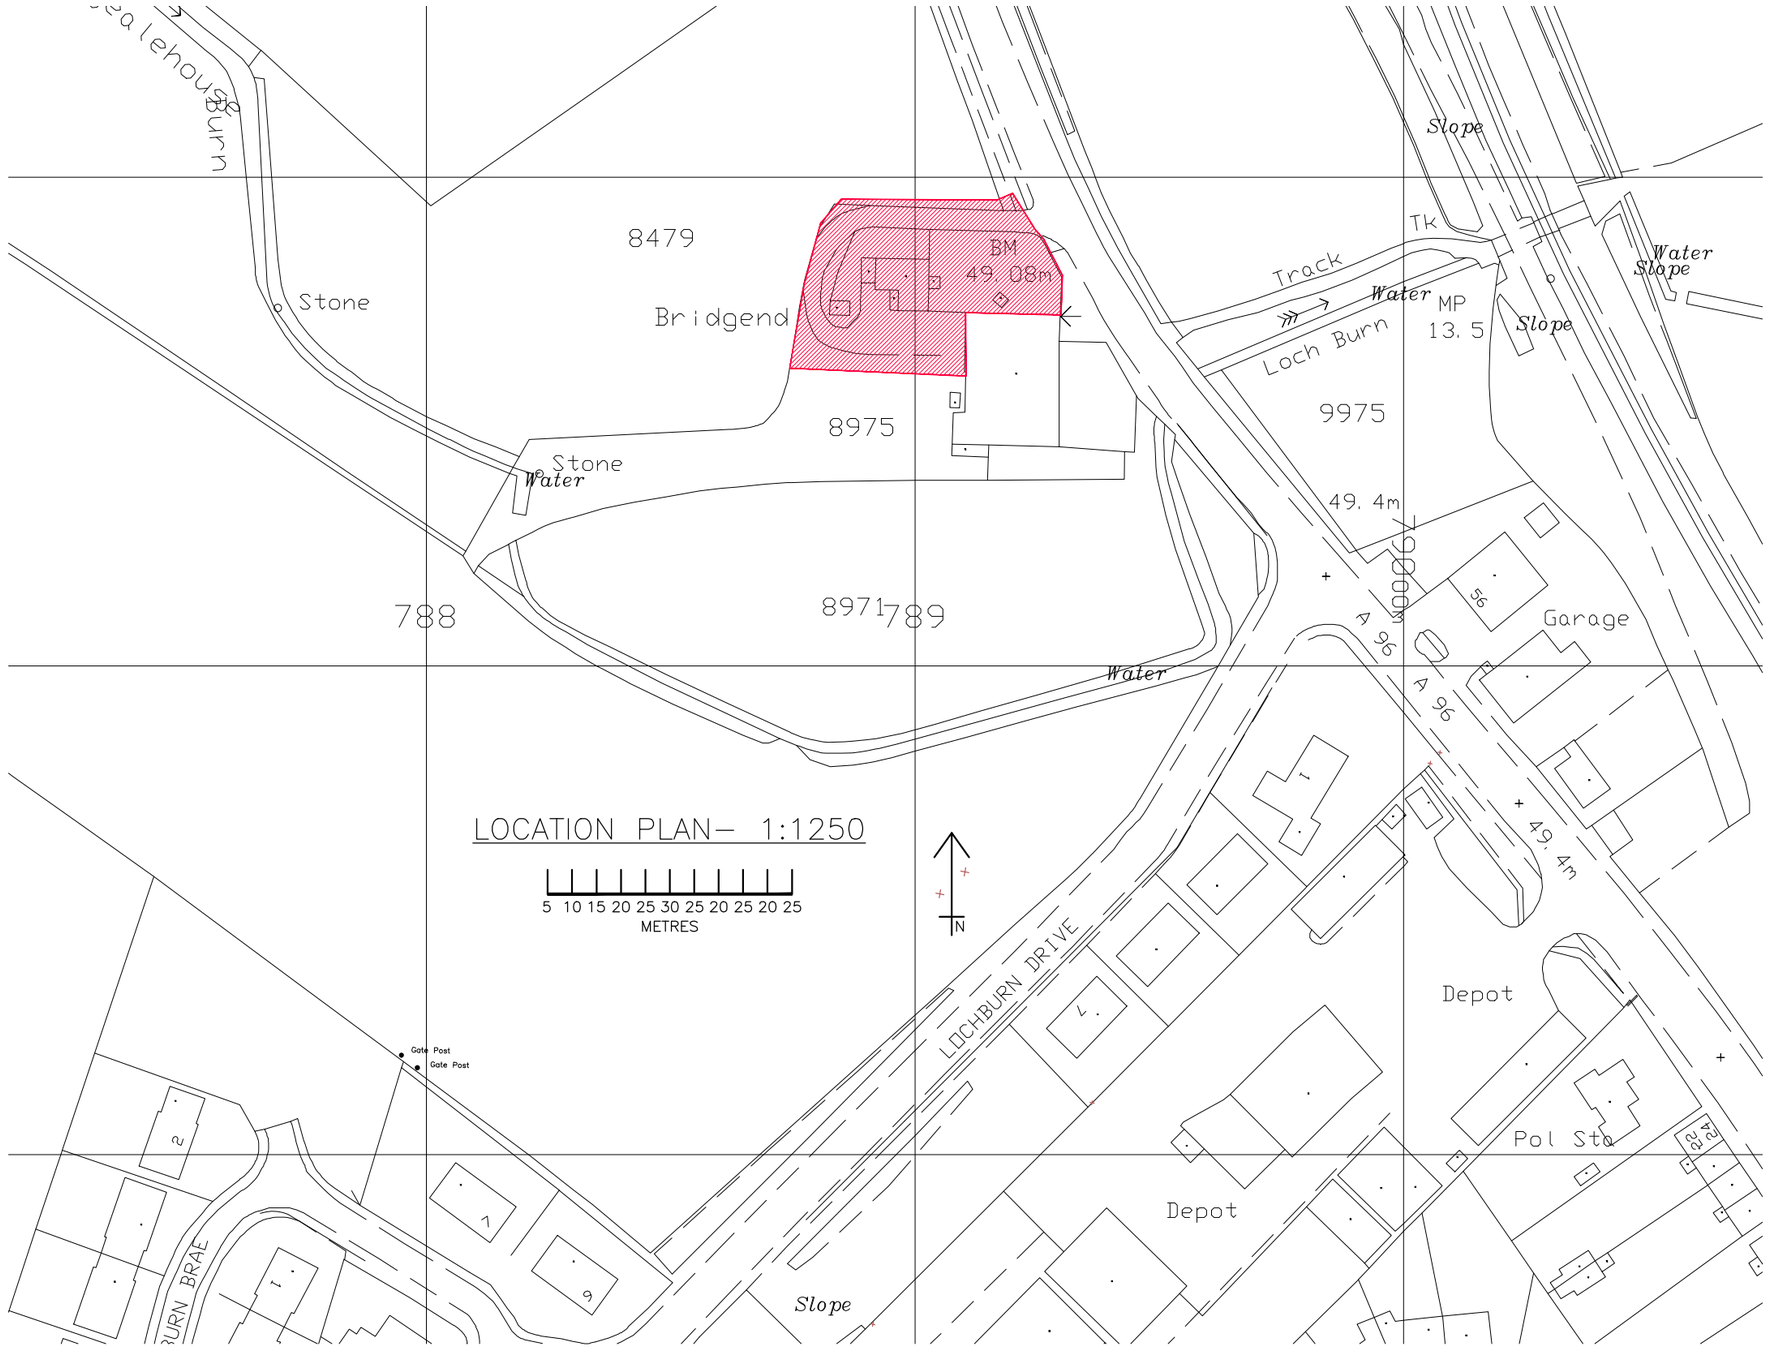

REVISIONS	
A	
B	
C	
D	
E	
F	
G	
H	

DRAWING NUMBER	009
JOB REF	18-1000
SCALE	1:1250
DATE	03/12/18
DRAWN	PA

Monarch Developments Est. 1996

Muttrie of Cornhaven, Sauchen, Aberdeenshire AB51 7PP
tel: 01330 833646 email: info@monarchdevelopments.com

TITLE	Existing Location Plan
DRAWING	Planning Application

CUSTOMER ADDRESS:
Bridgend Farm
61 Northern Road
Kintore, AB51 0YF

CUSTOMER NAME:
Mr Esslemont