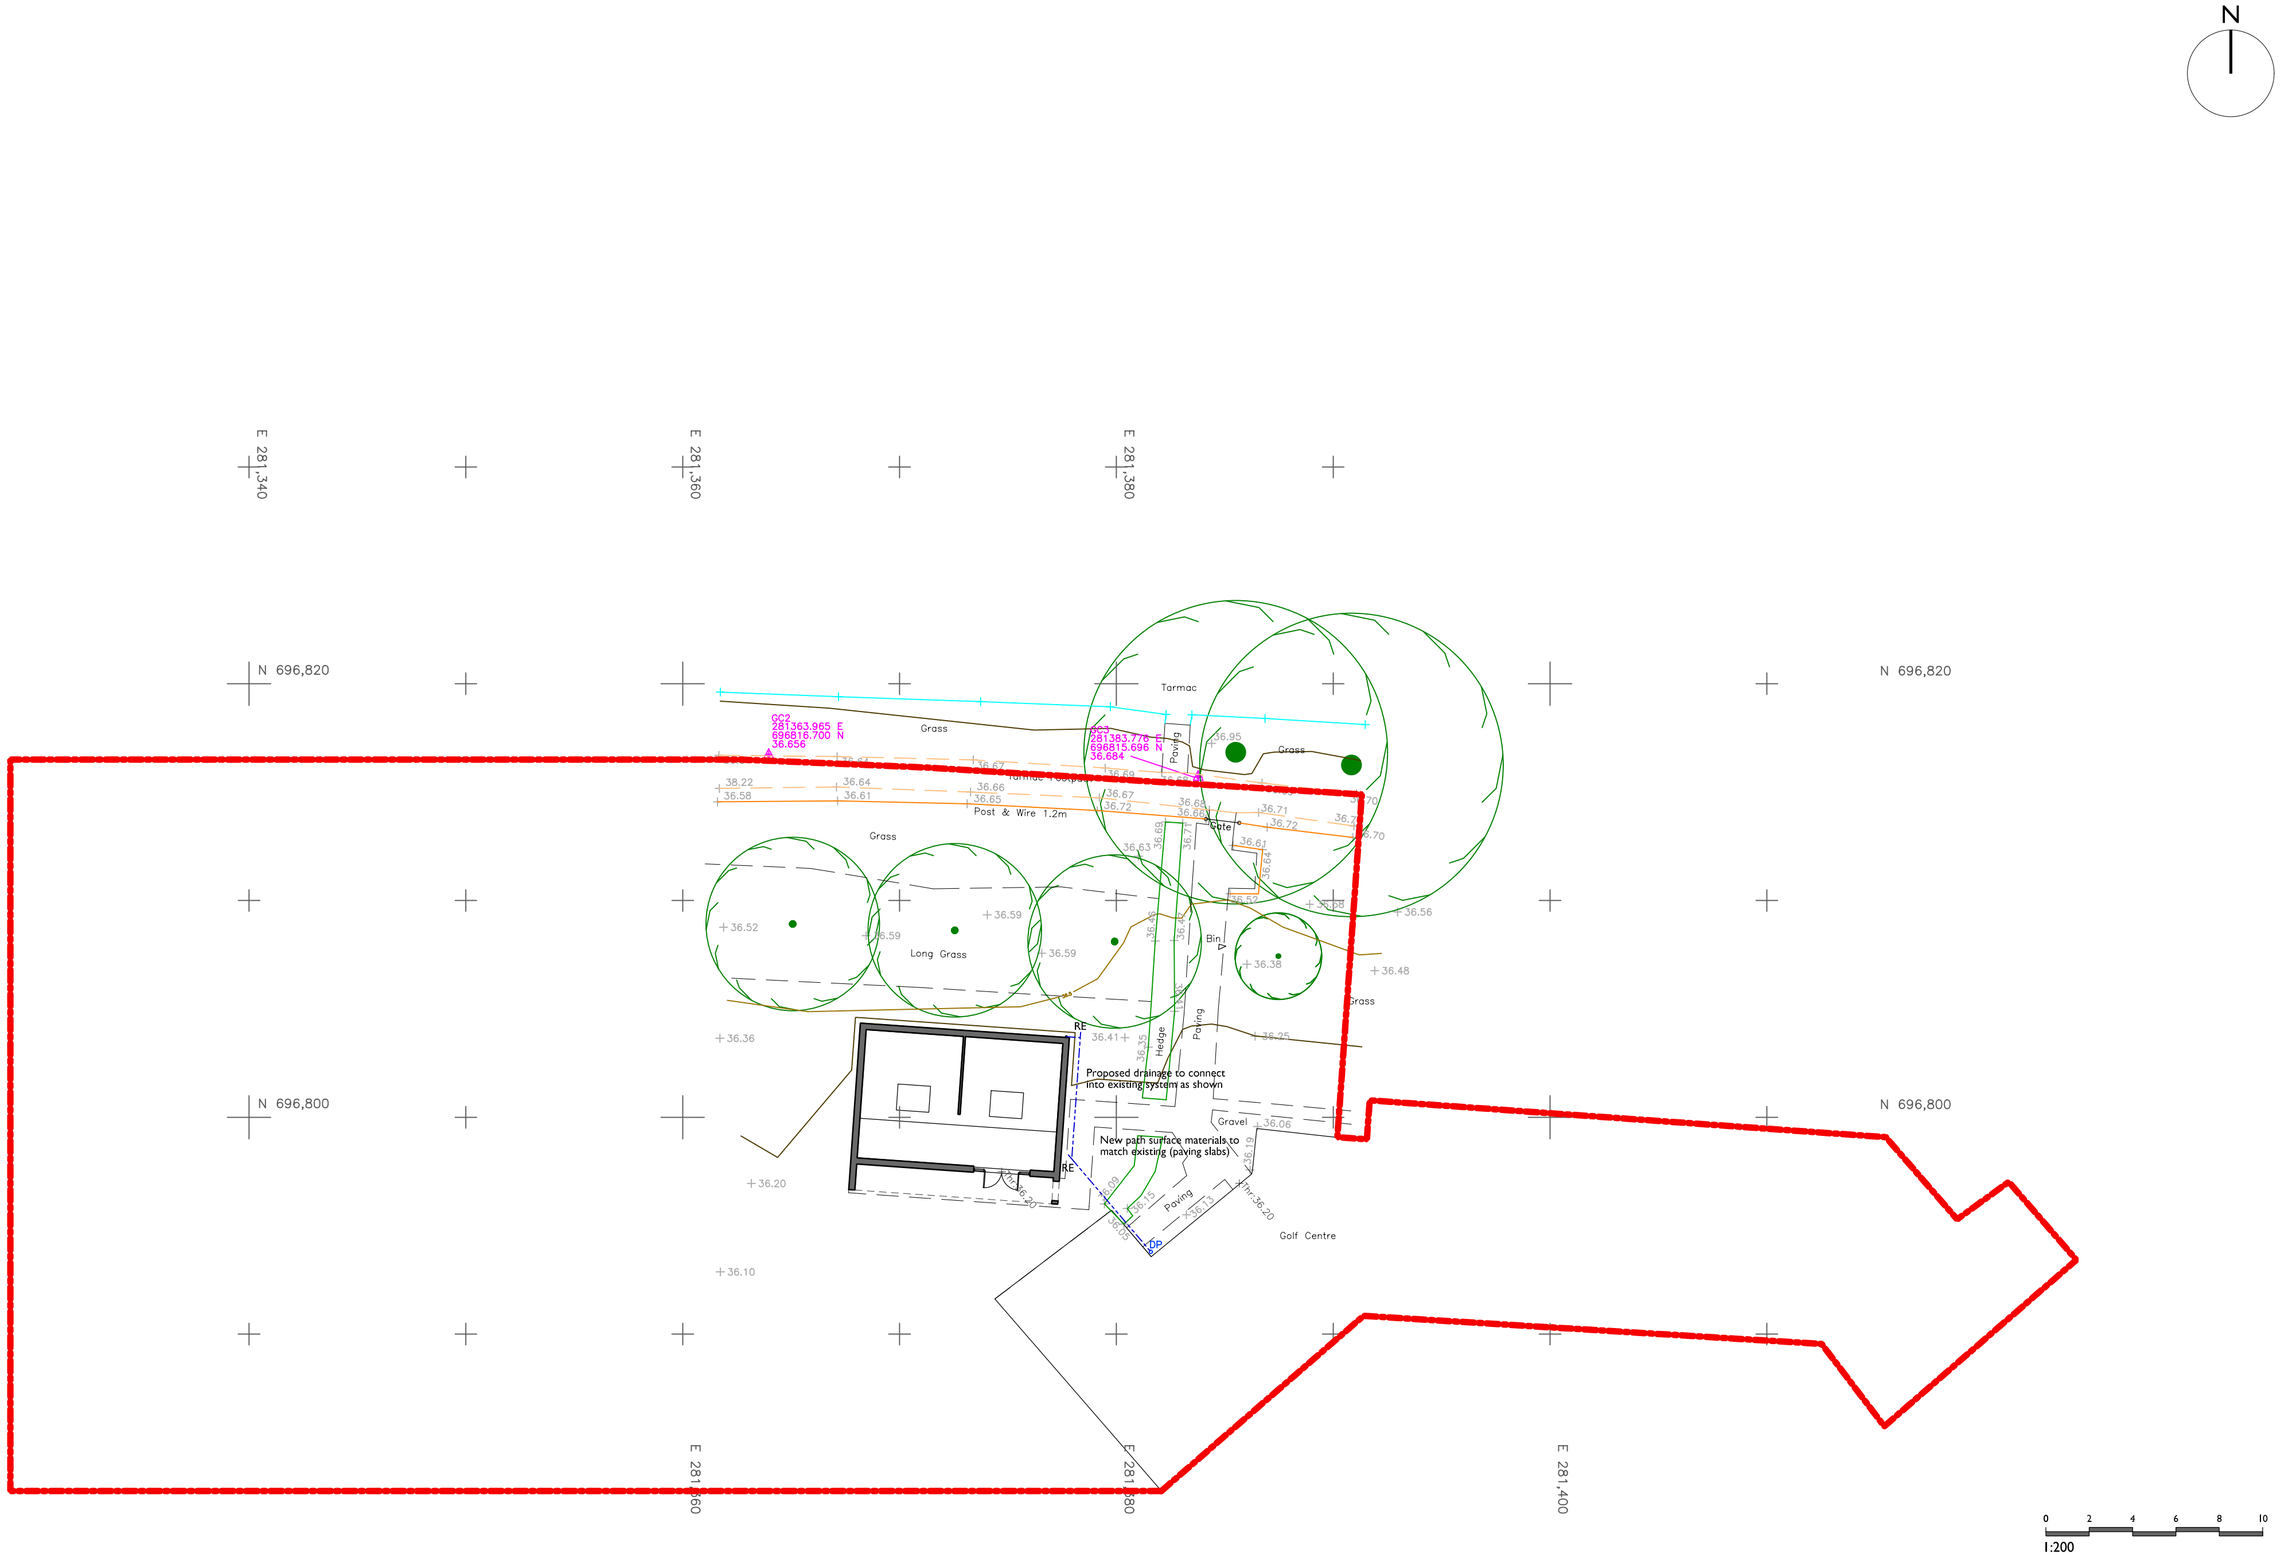

Denotes application site

Rev	Drawn	Date	
Rev B	AM	29/2/24	Detail added
Rev A	AM	29/2/24	Detail added

Revisions

CLIENT	Stirling University
PROJECT	Proposed Swing Studio Adjacent to Golf Centre & Sports Pavilion, Stirling
DRAWING	Proposed Site Plan
STATUS	PLANNING

DRAWN	DATE	DRG NO	JOB	REV	SCALE
AM	OCT 23	1667-PL-02	1667	B	1:200 @ A2

This drawing and its data are property of AMA and should not be reproduced without written consent. All dimensions to be checked on site prior to any works and ordering of materials, with any discrepancies reported immediately. Drawings should be read in conjuction with all other relevant building consultants drawings and information. This drawing was prepared to obtain planning and/ or building standards permission and can only be used as a working drawing. AMA's liability ends upon receipt of a decision from the planning department and/ or the building standards department. AMA accepts no responsibility for any inaccuracy in printing of this drawing by any parties.

Andrew Megginson Architecture
128 Dundas Street
New Town
Edinburgh
EH3 5DQ
Tel: 0131 557 9129
Email: info@andrew
megginsonarchitecture.com

ANDREW MEGGINSON ARCHITECTURE