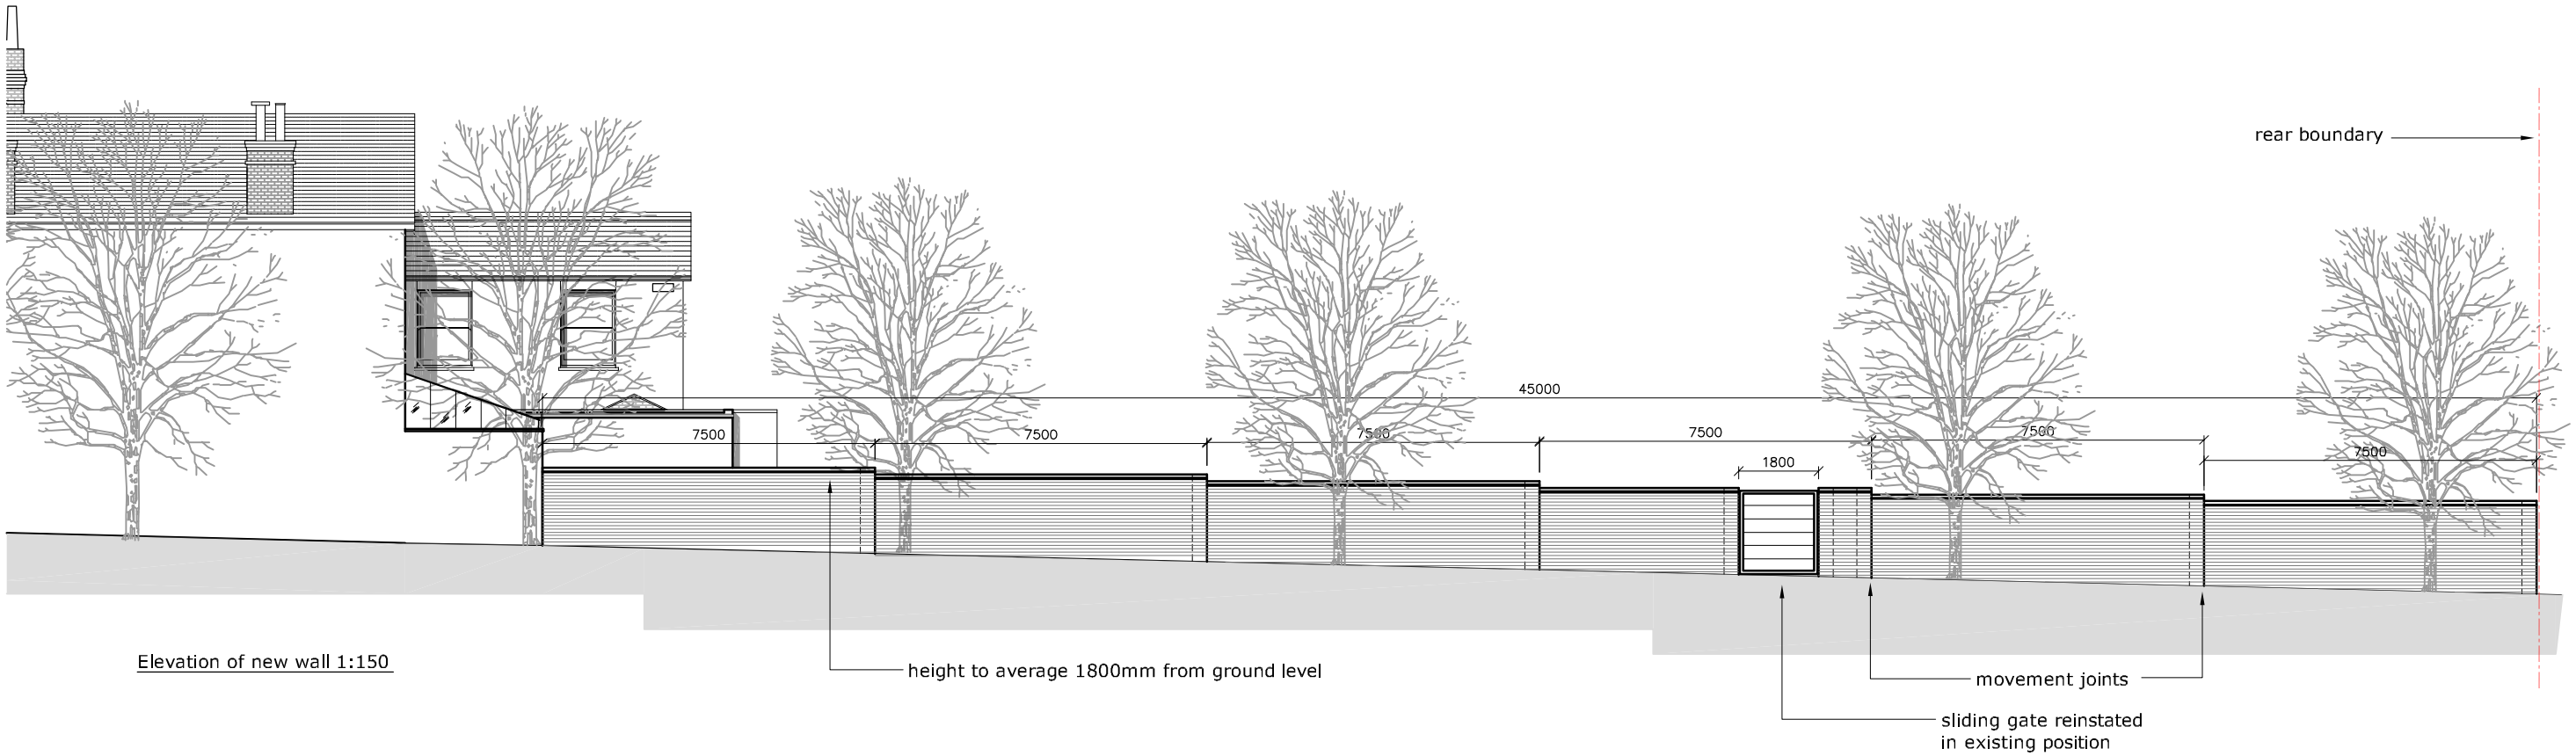

Elevation of new wall 1:150

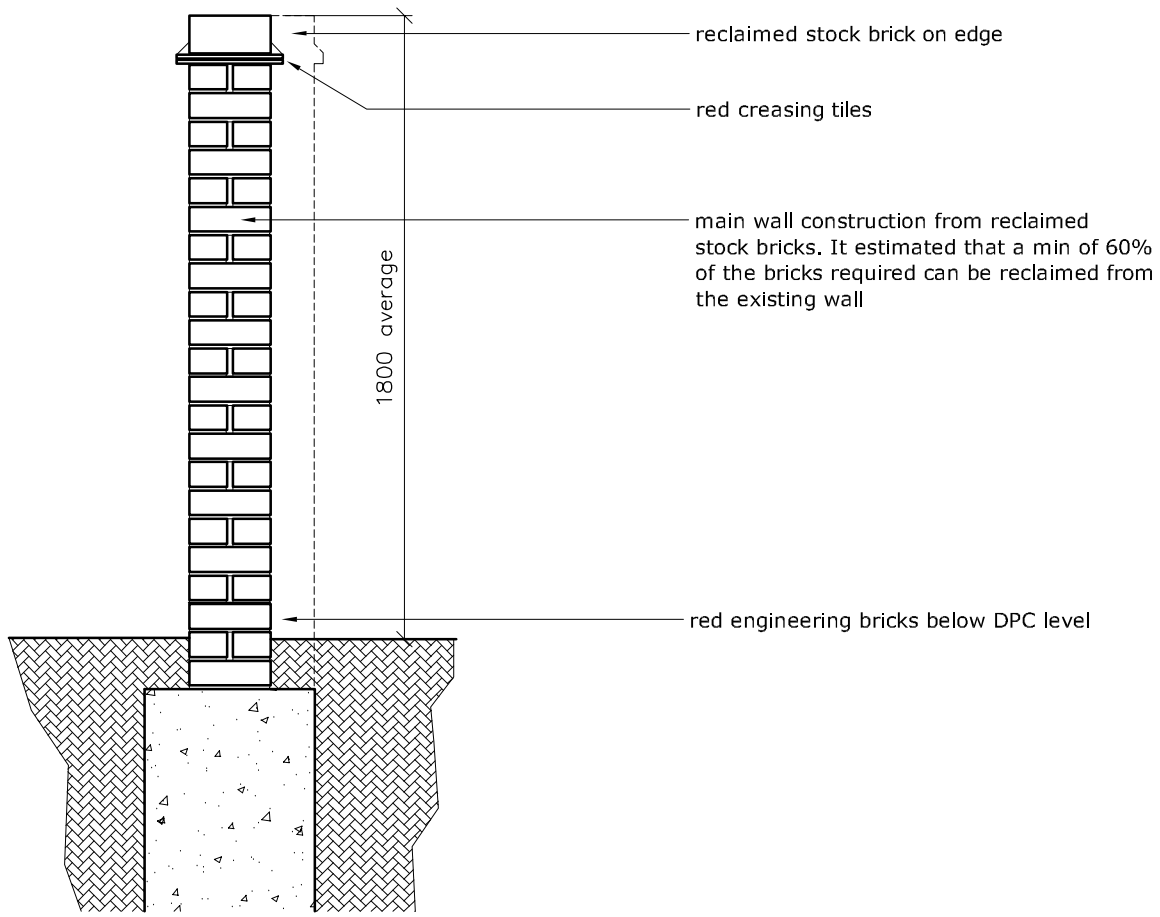

Section Thro new wall 1:20

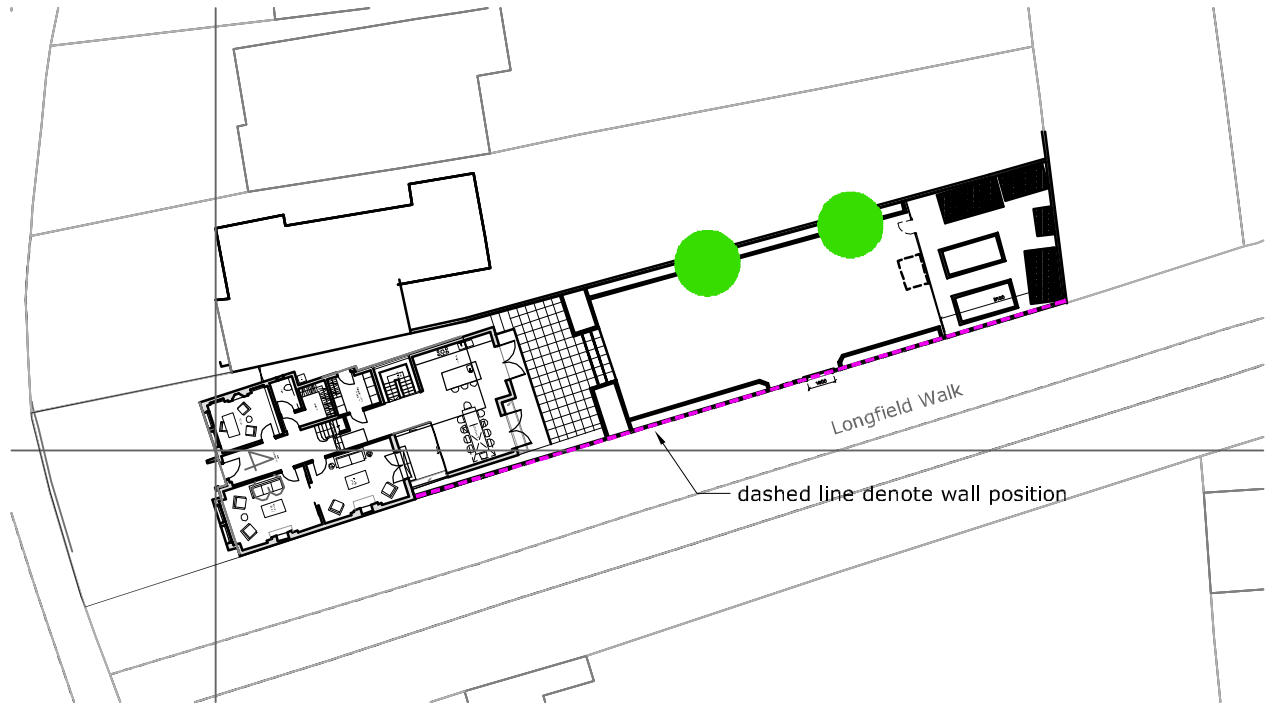

Plan of existing & new wall 1:500

1:100 0 1 2 3 4 5 6 7 8 9 10

1:50 0 1 2 3 4 5

metres

Chalkline

Chalkline Architectural Services

CIAT Registered Practice

REV	DESCRIPTION	DATE
A	information added	01.03.24

PROJECT
43 Castlebar Road
Ealing W5 2DJ

DETAIL
Boundary Wall
Proposed Elevation

SCALE	1:150 @ A3
DRAWN	WF
DATE	Feb 2024
CONTRACT DRAWING	SO-937-11
REV.	A