NOTES

Ordnance Survey®
Ukmapcentre.com

Serial number: 275950

©Crown copyright and database right 2023
Ordnance Survey licence 100048957
Reproduction in whole or in part is prohibited
without the prior permission of OrdnanceSurvey

0 10 20 30 40 50
metres

SITE LOCATION PLAN

Scale 1:1250

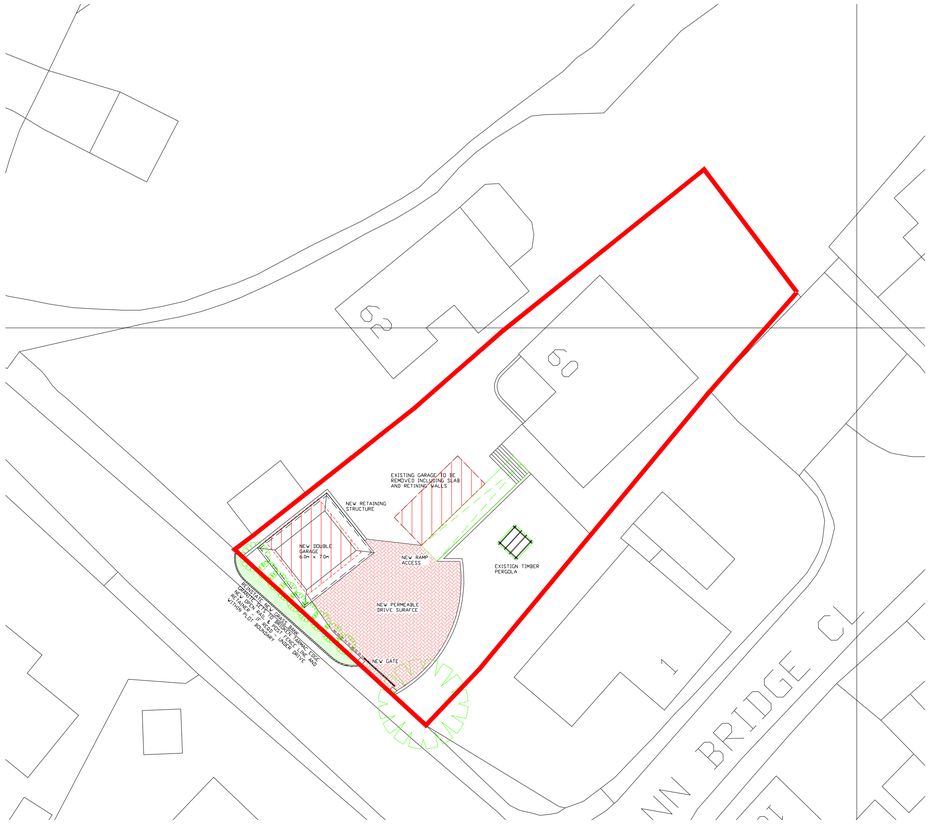

SITE BLOCK PLAN

Scale 1:500

Plot Area = 753.1 m²
Boundary Length = 125.6 m
Existing House Footprint Area = 124.9 m²
Existing Garage Footprint Area = 21.4 m²

Propsed New Garage Area = 42 m²

Scale 1:500 @ A3

Serial number: 275950

©Crown copyright and database right 2023
Ordnance Survey licence 100048957
Reproduction in whole or in part is prohibited
without the prior permission of OrdnanceSurvey

0 10 20 30 40 50
metres

No.	Revision	drwn.	chkd.
01	Garage Size, verge & Drive Adjusted	BL	BL
	Original		

Scale 1:100 @ A3

0m 1m 2m 3m 4m 5m

Client
Mr&Mrs G Tsogas

60 Vann Road
Fernhurst. GU27 3NS

SITE LOCATION PLAN

Date issued 20/11/2023		Contract No.	
Revisions			
01 08/02/24		Drg. No.	03
		A4 Scale	A3 Scale
		NTS	1:200