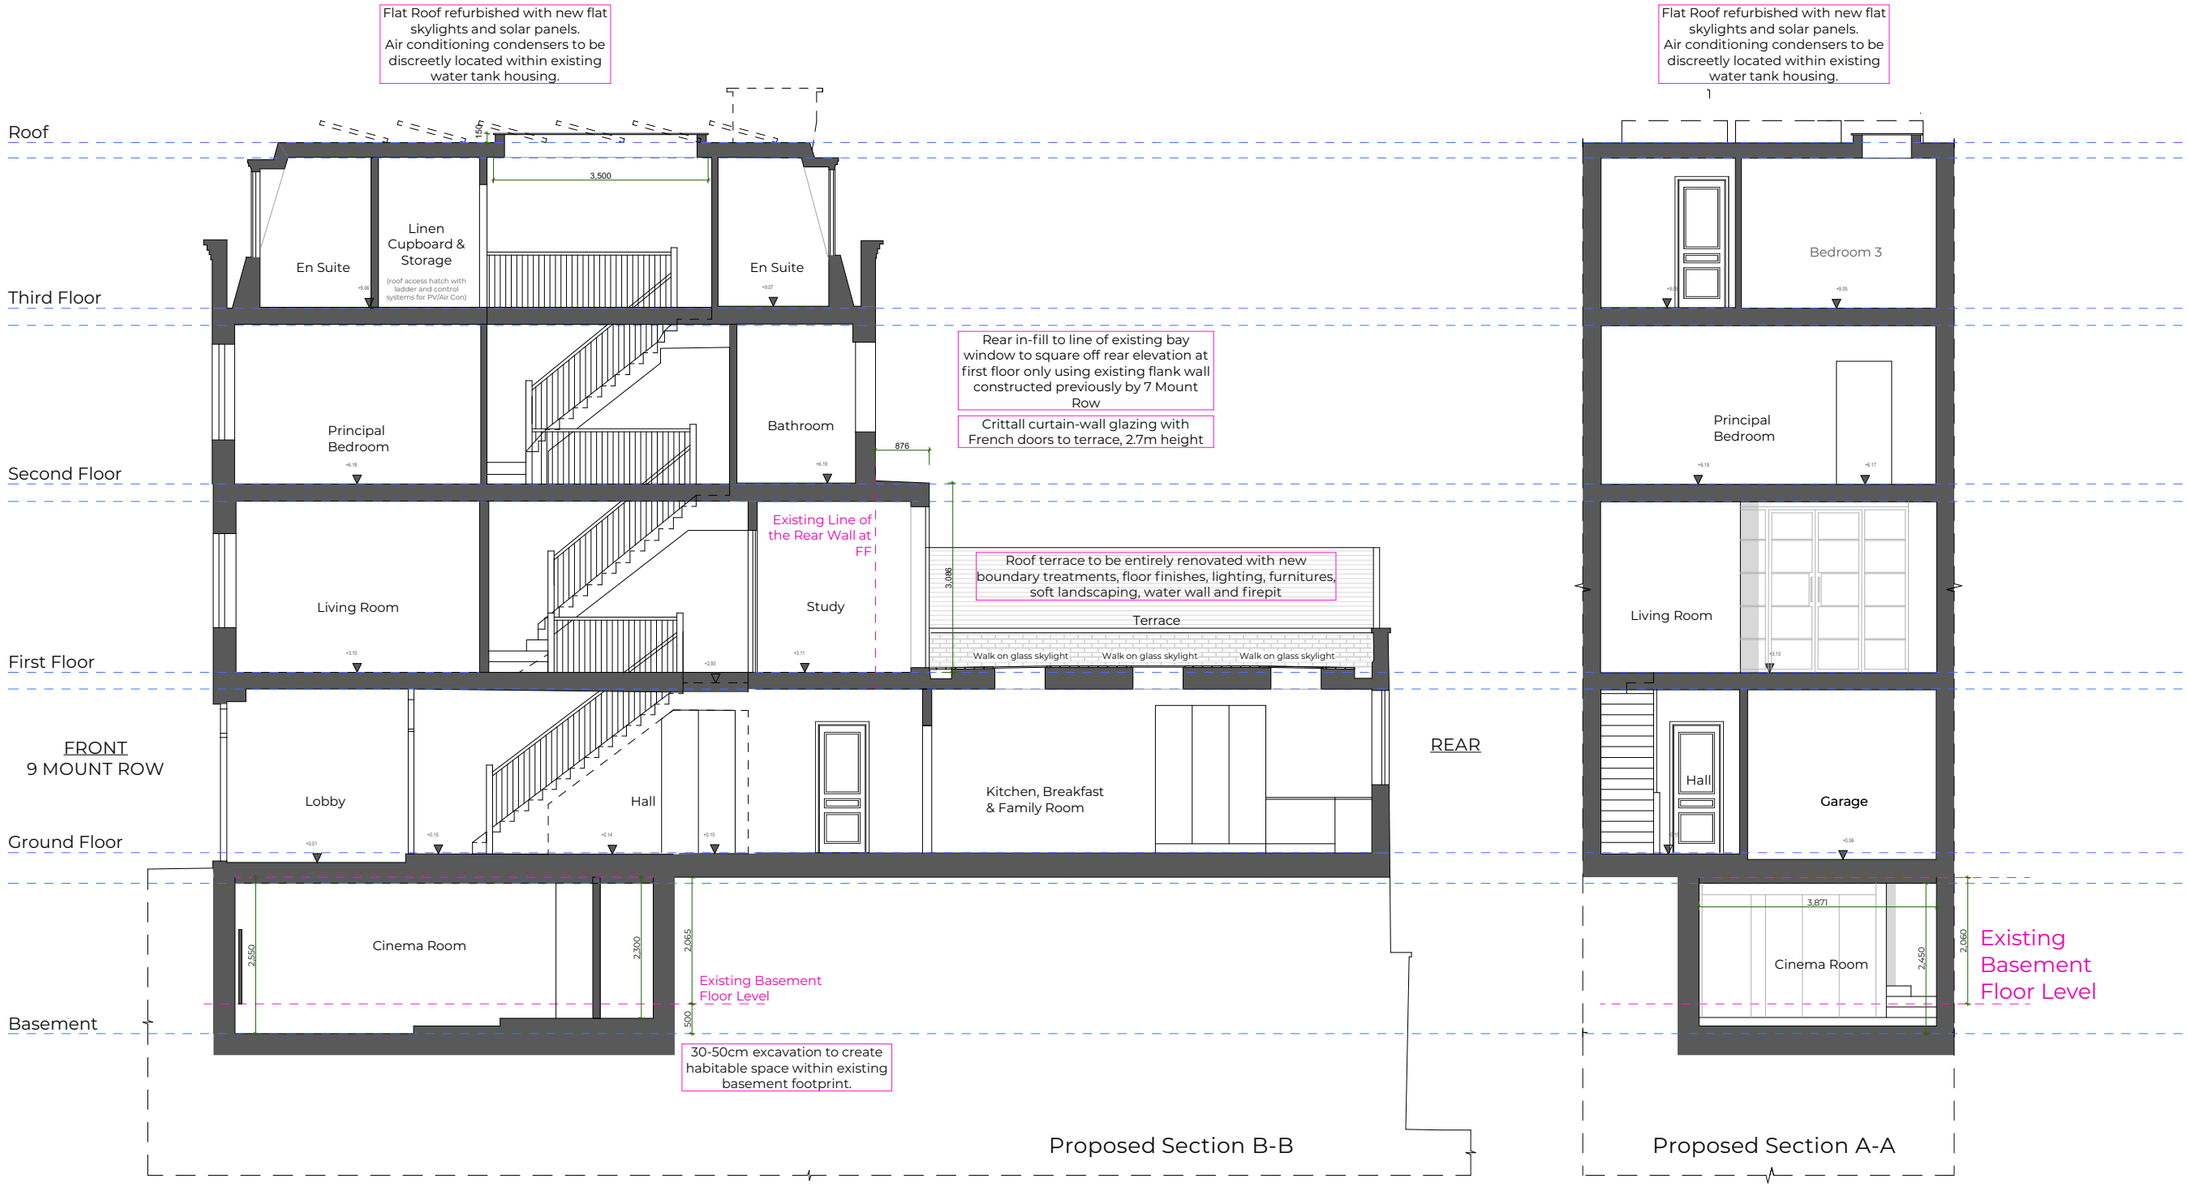

N

0 1 2 3 4 5

REV: A	
REV: B	
REV: C	
REV: D	
REV: E	
REV: F	

BRAHMA LONDON

www.brahma.london

0203 886 2050

REV:	SCALE @ A3 1:100	Proposed Sections
PROJECT: 9 Mount Row, London, W1K 3RG		CLIENT: Brahma Mayfair 9 Ltd.
STATUS: Planning		DRAWING NO: 2024-9MR-03.109
DRAWIN: JL	CHECKED: CK	DATE: 27 February 2024 17:40