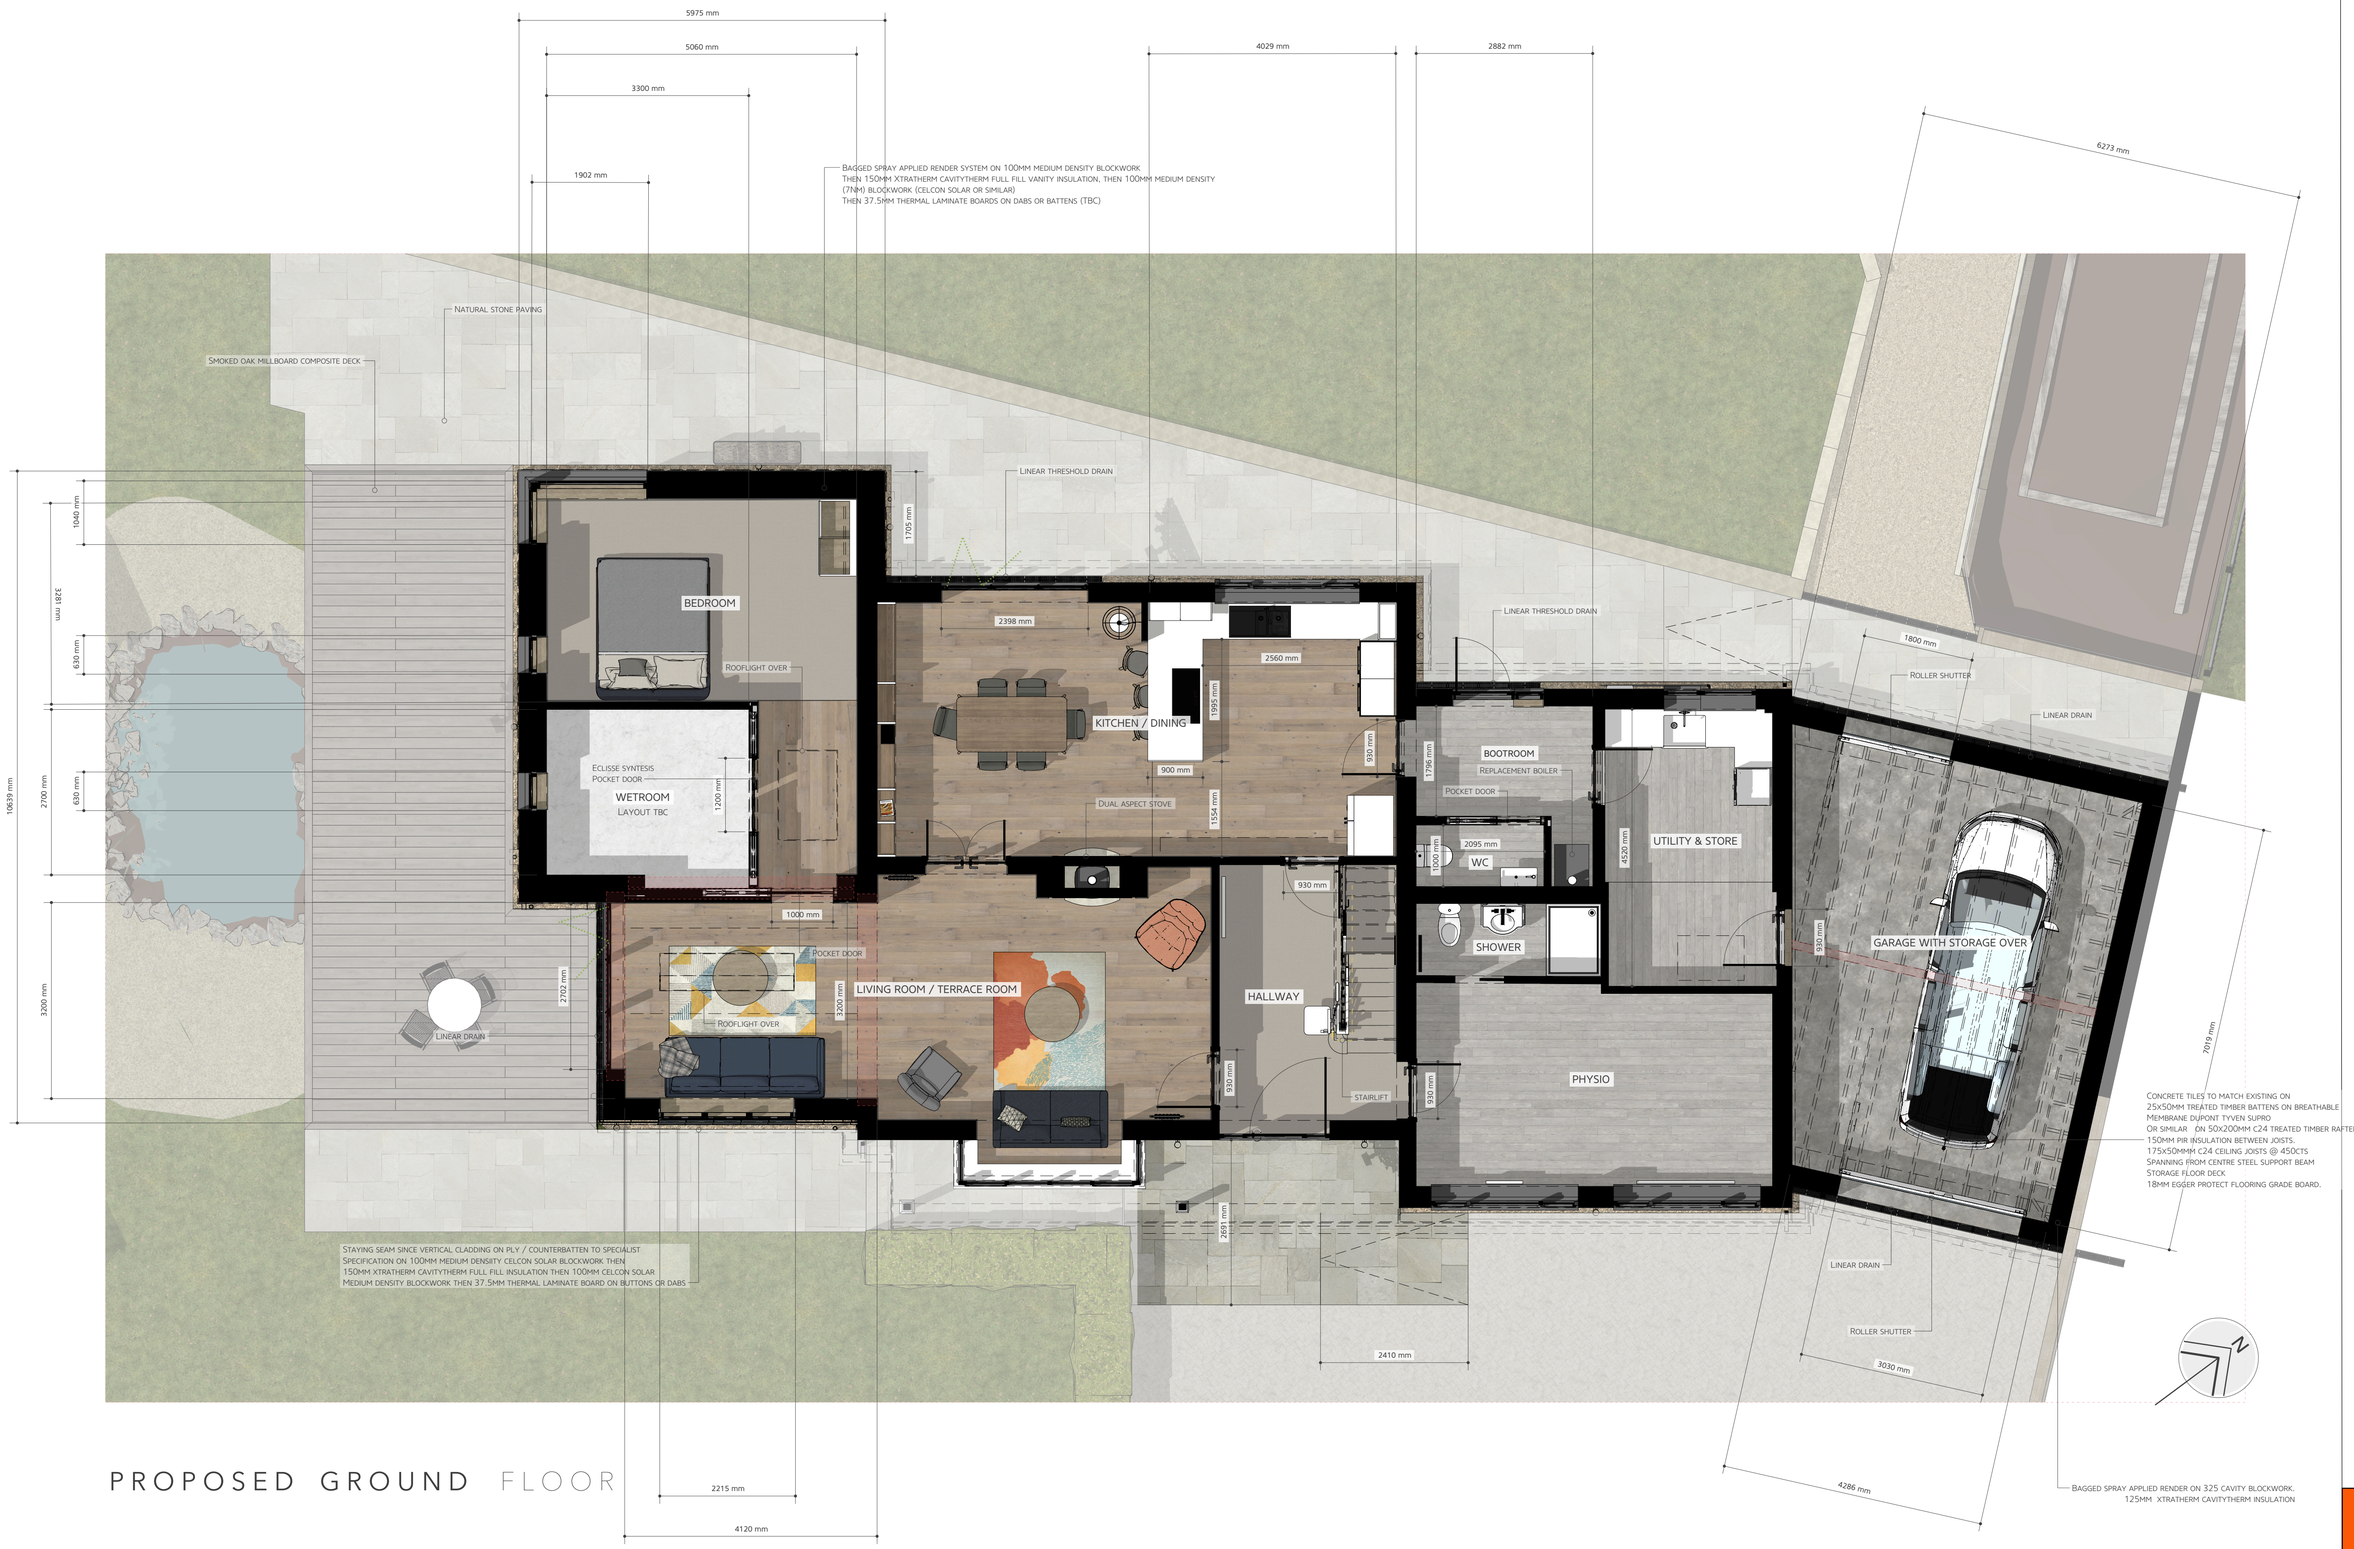

PROPOSED GROUND FLOOR

idapt LLP
I idapt design I idapt planner 3D I

iDapt LLP
The Byre, Limes Farmyard
Luckington Road,
Acton Turville
GL9 1HG
+44 (0)14 5421 9115

CLIENT
Mr & Mrs Adrian Brooks
10 Martins Paddock
Canmore, Shelton Mallet
BA4 4QY

ISSUE
JANUARY 18, 2024

PROJECT NO.
iDAPT-BA4

PROJECT
Alterations & Adaptations

DRAWN BY
RD

DESCRIPTION
proposed GF plan

a

02