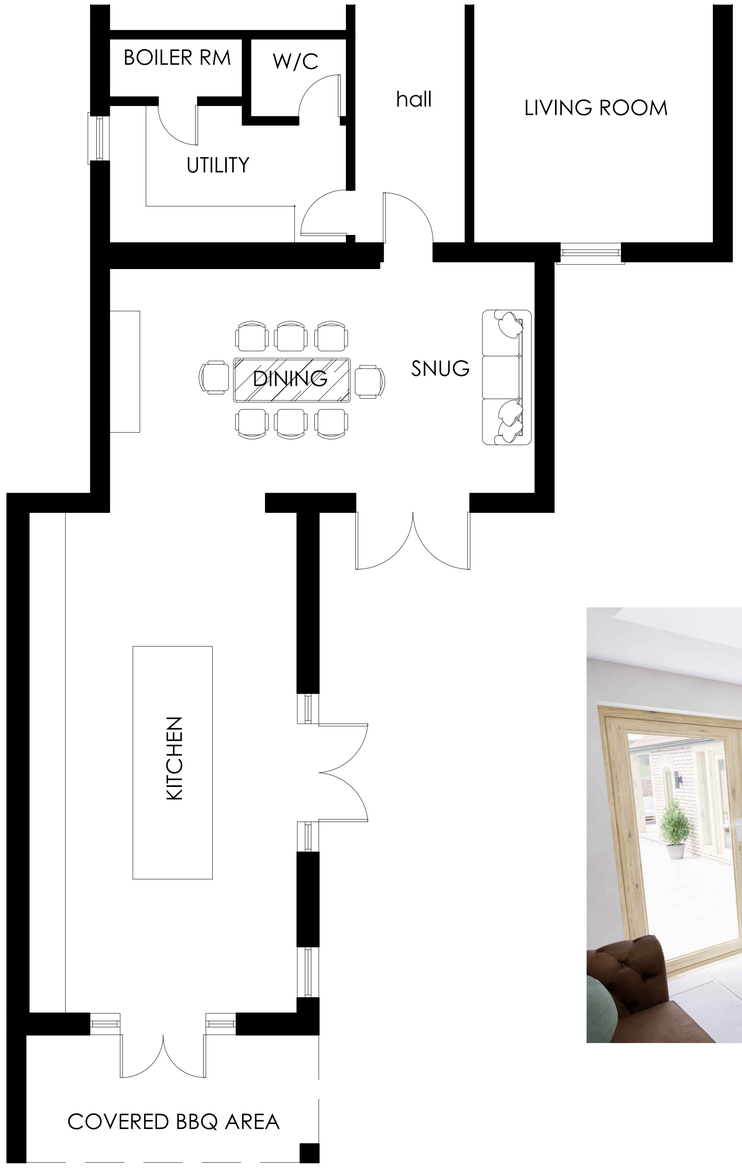

PROPOSED FLOOR PLAN

1 : 50

TOFTON

HOMESTEAD, HUMBERSTON ROAD, TETNEY,
DN36 5NJ

T: 07889505683 **E:** info@e2design.co.uk
W: www.e2design.co.uk
A: E2 Design, Kowloon, Lincoln Road,
Faldingworth, LN8 3SF

Proposed Floor Plans.

Title:	Proposed Plans
Client:	TOFTON
Project:	EXTENSION
Drawn by:	PJKE
Scale:	1:50
Size:	A1
Date:	NOVEMBER 2023
Stage:	For Information
Drg No:	01

A01

0 1 2 3 4 5 10

SCALE 1:50