15 HOLME LANE: EXISTING GROUND FLOOR PLAN

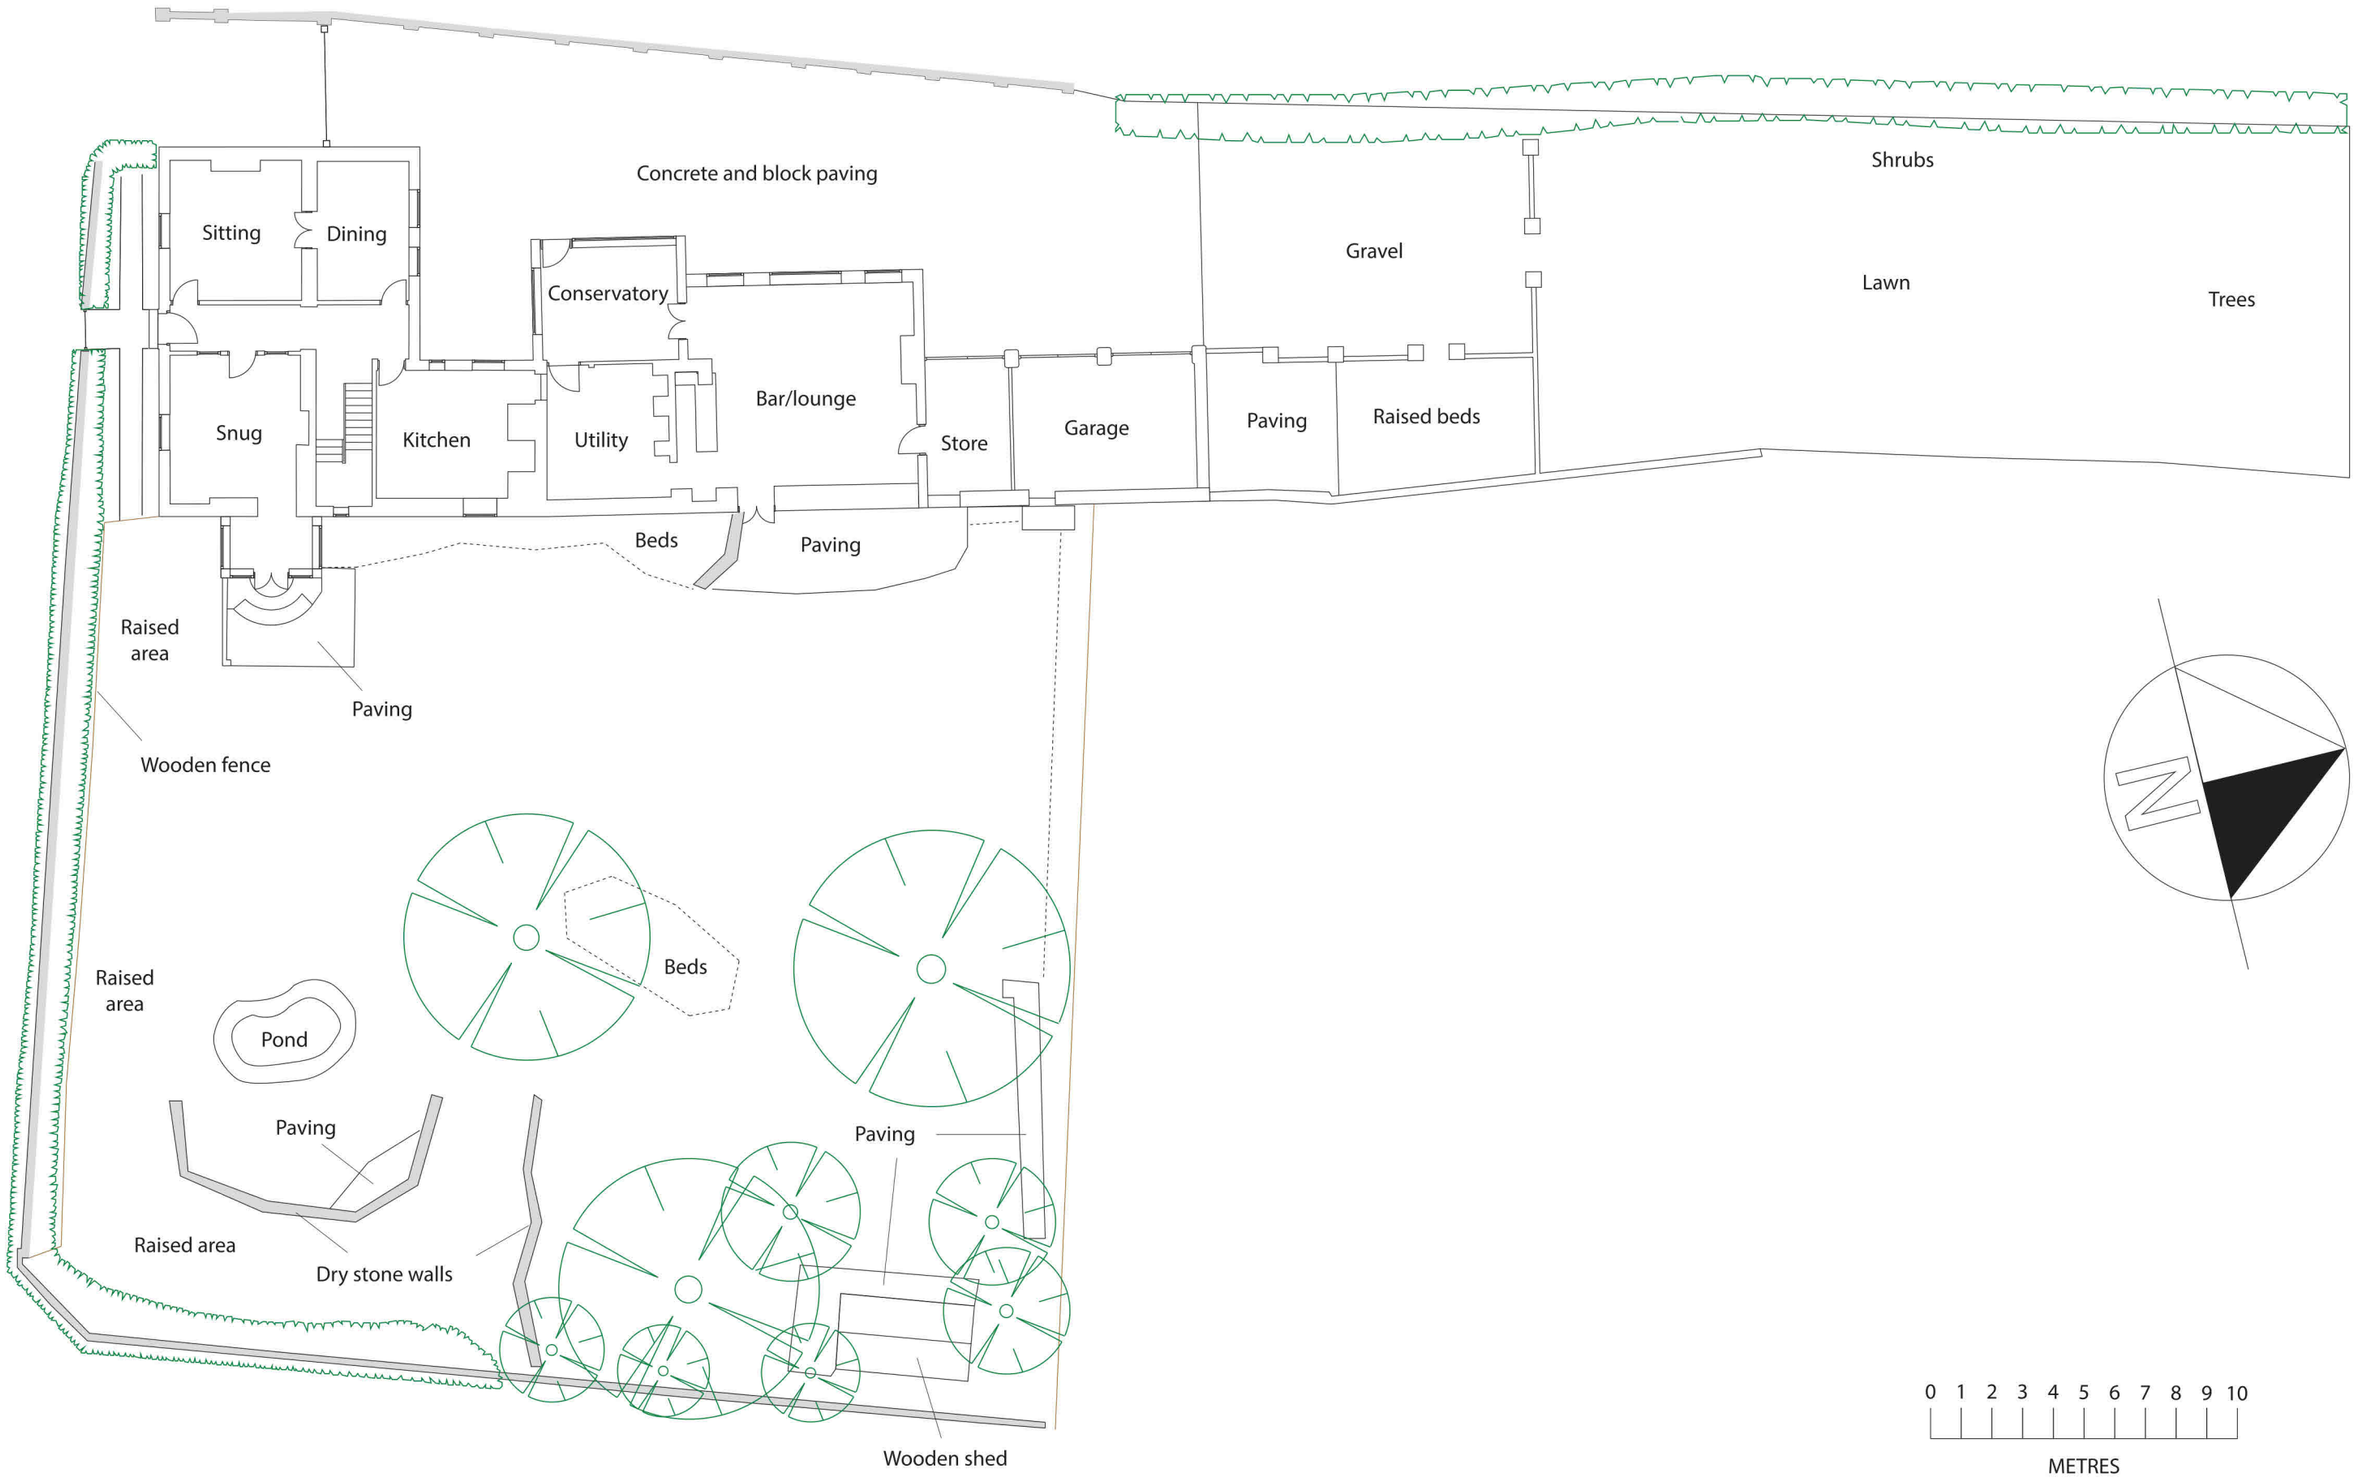

Project: 15 Holme Lane, Ruskington, NG34 9DN Drawing number: 01 Scale: 1:200 at A3 Date: 31/01/2024 Designer: Fabrice Ward

[redacted]