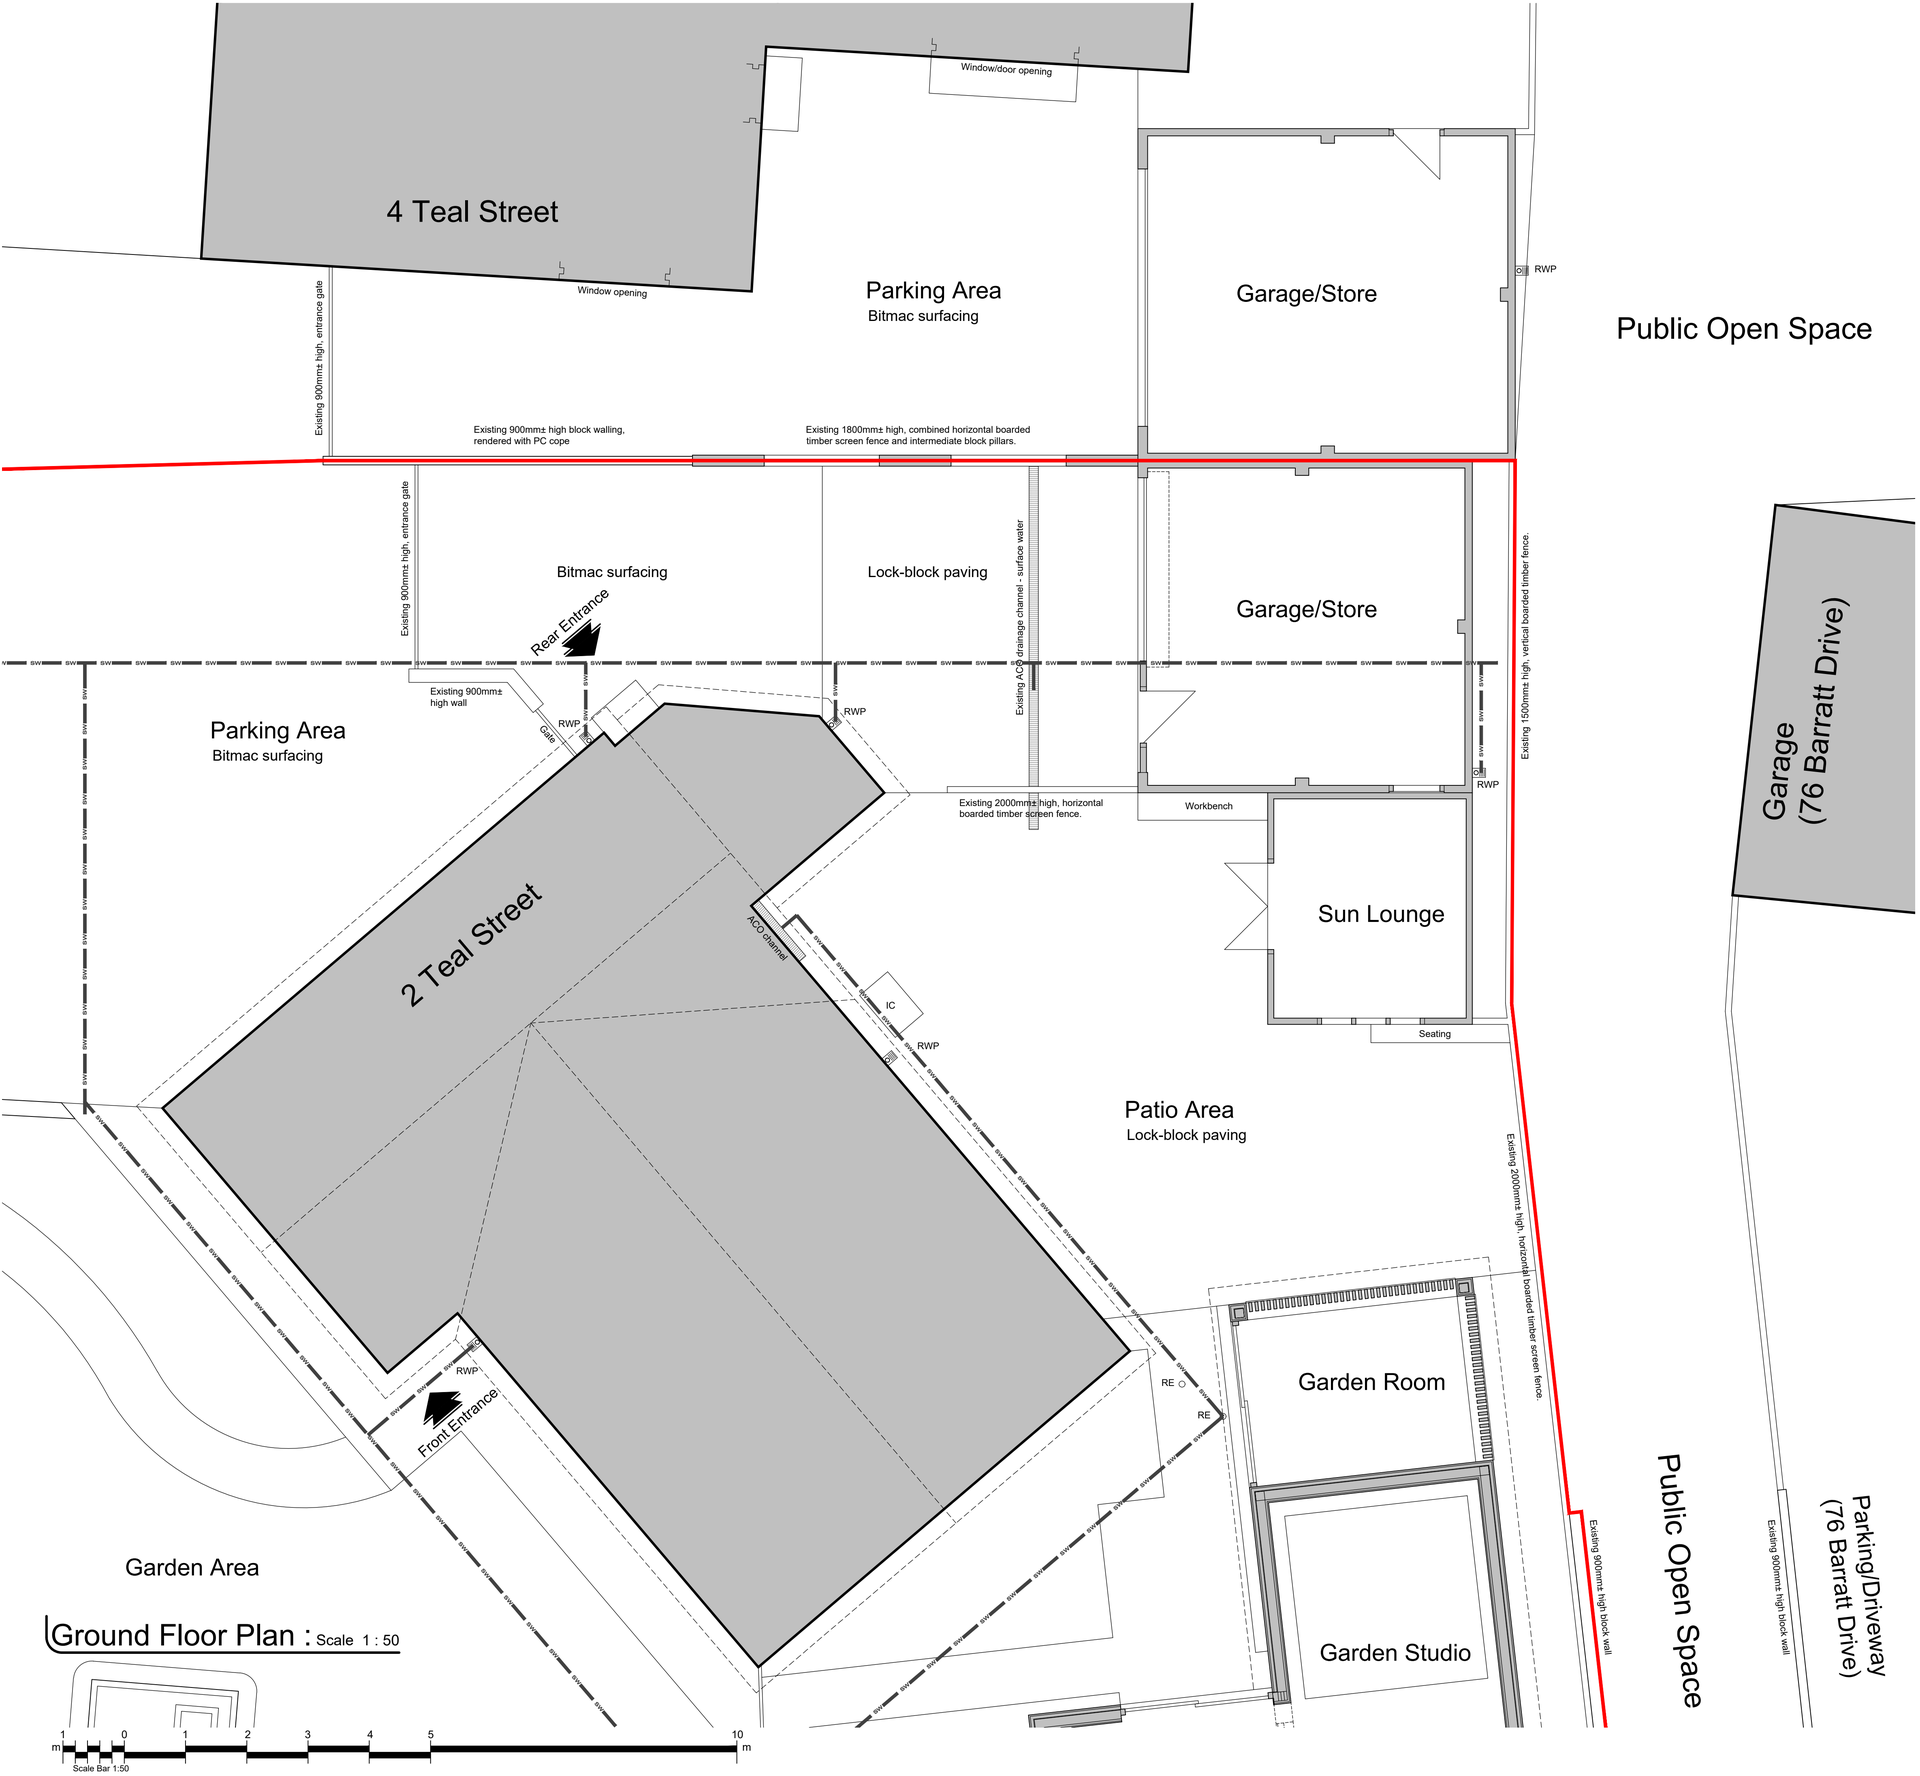

Ground Floor Plan : Scale 1 : 50

Scale Bar 1:50

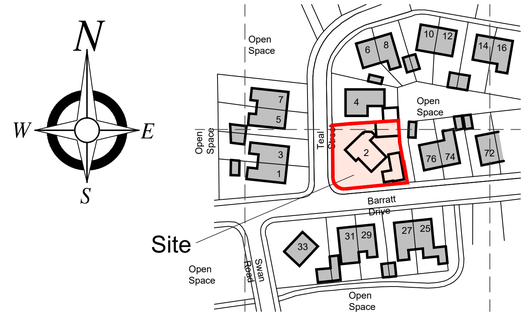

Block Plan : Scale 1 : 1 250

Scale Bar 1:1250

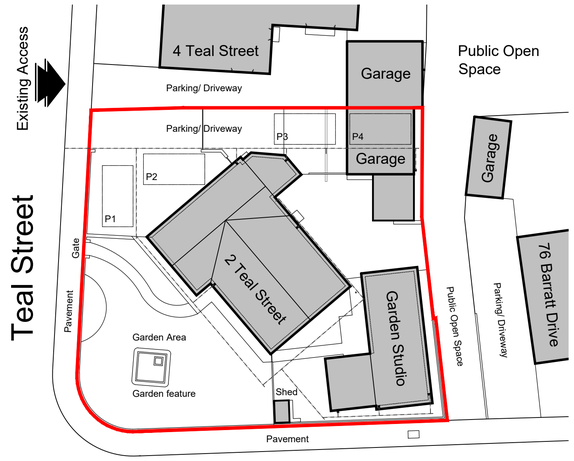

Site Plan : Scale 1 : 250

Scale Bar 1:250

BAXTER DESIGN COMPANY

2 Teal Street, Ellon, AB41 9FP	Proposed replacement domestic garage/store ©

Title: Floor, Site and Location Plans

Date	Job No	Sheet	Drawn By
30/01/24	24004-E1	A1	Steven Morris

Amendment

No	Date	Description
1	05/03/24	Planning validation query

1 The Square, Mintlaw, Peterhead, Aberdeenshire AB42 5EH
Tel : 01771 622296 E-mail : info@baxterdesigncompany.co.uk