A1

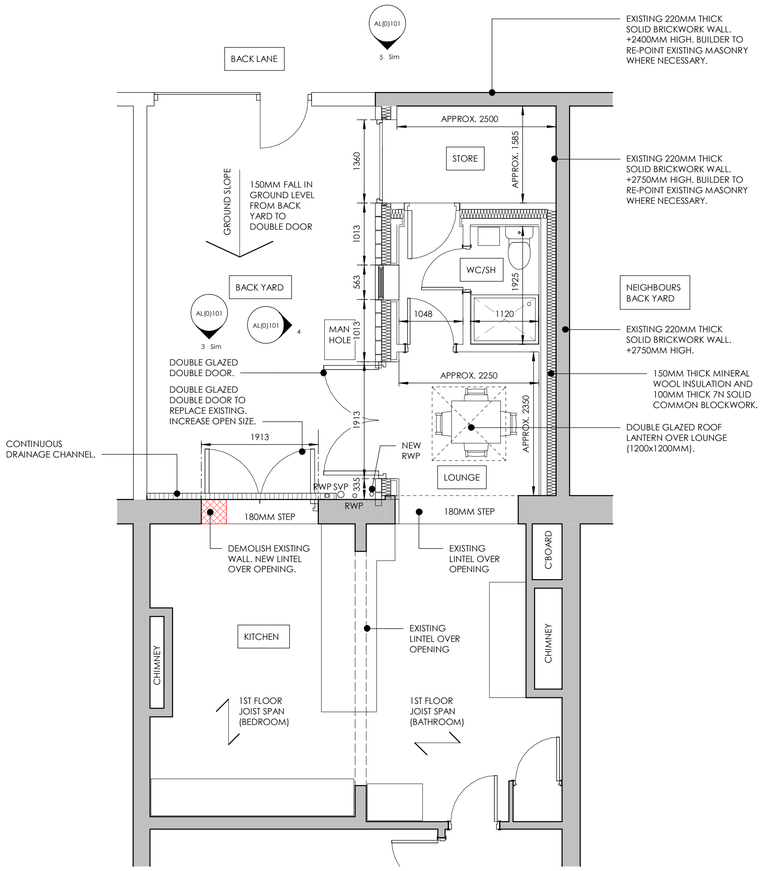

Level 00_Proposed
1 : 50

0m 0.5 1 2 3 4 5m

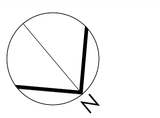

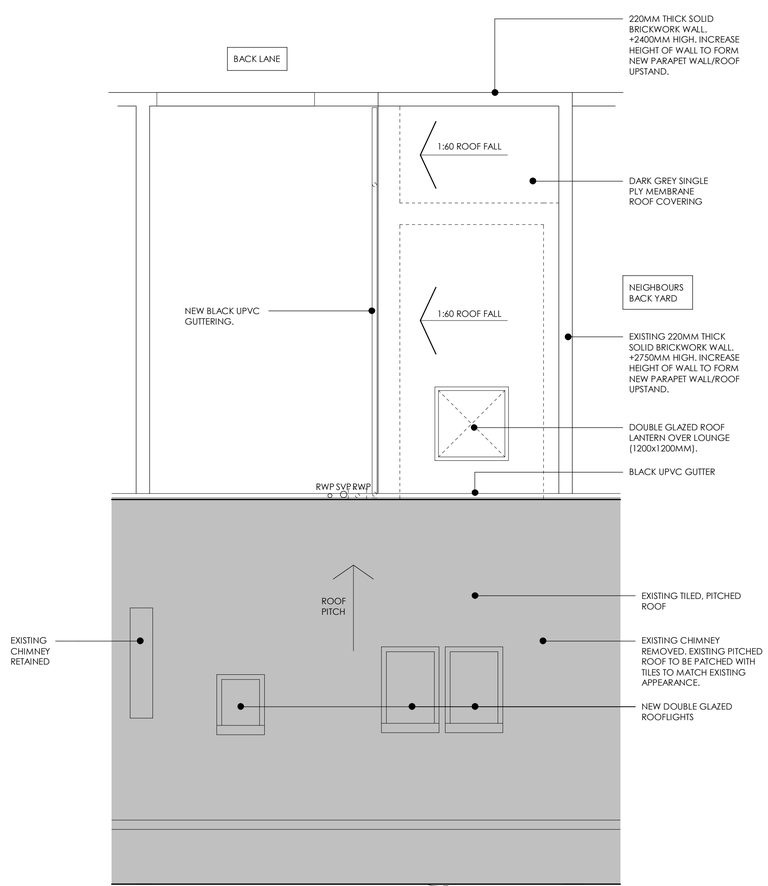

Roof_Proposed
1 : 50

0m 0.5 1 2 3 4 5m

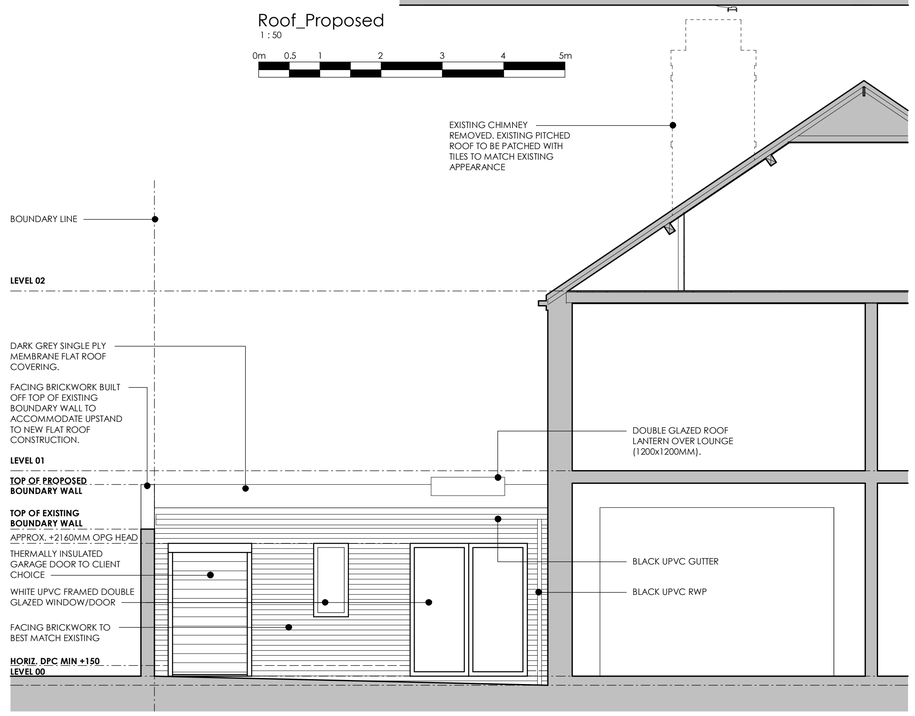

4 Proposed Side Eelvation
1 : 50

0m 0.5 1 2 3 4 5m

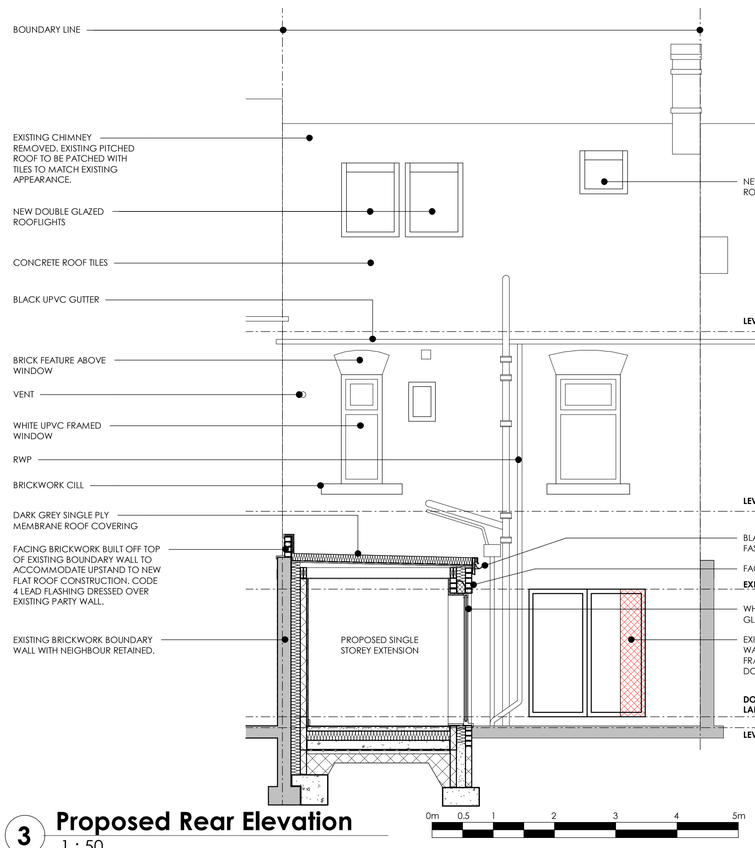

3 Proposed Rear Elevation
1 : 50

0m 0.5 1 2 3 4 5m

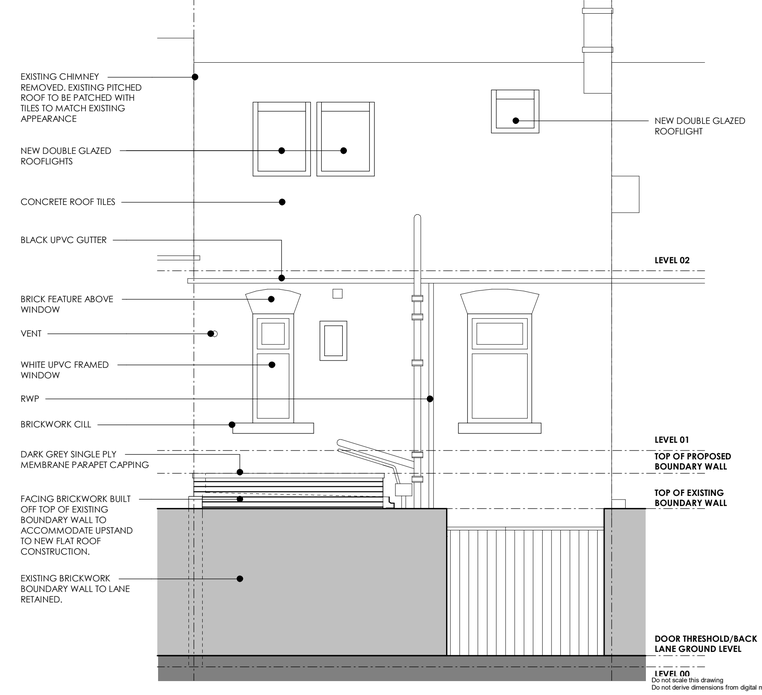

5 Proposed Rear Elevation (From Back Lane)
1 : 50

0m 0.5 1 2 3 4 5m

Do not scale this drawing
Do not derive dimensions from digital media

Drawing No: AL(0)101	
Address: 6 Delaval Road, Whitley Bay, NE26 2NG	Title: Proposed Plans & Elevations
	Scale: 1 : 50