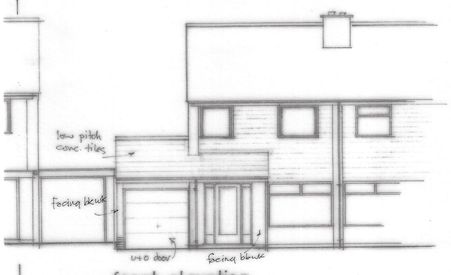

front elevation

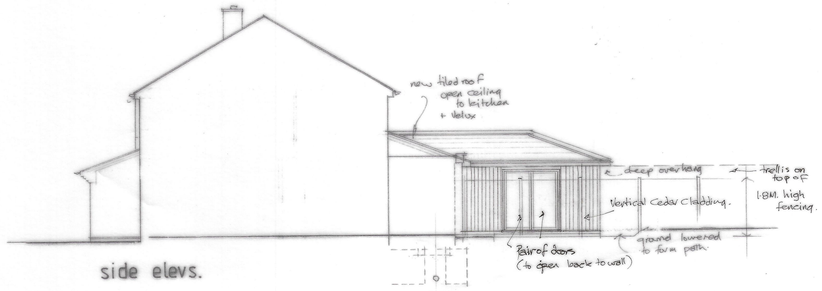

side elevs.

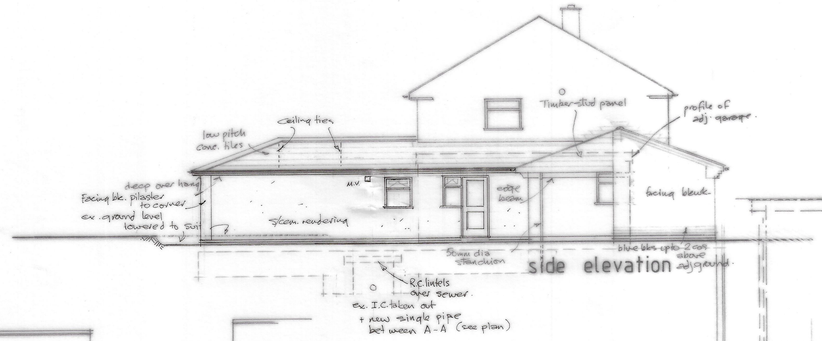

side elevation

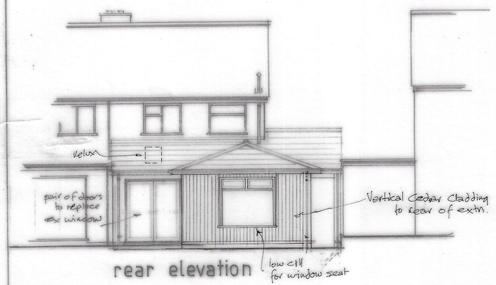

rear elevation

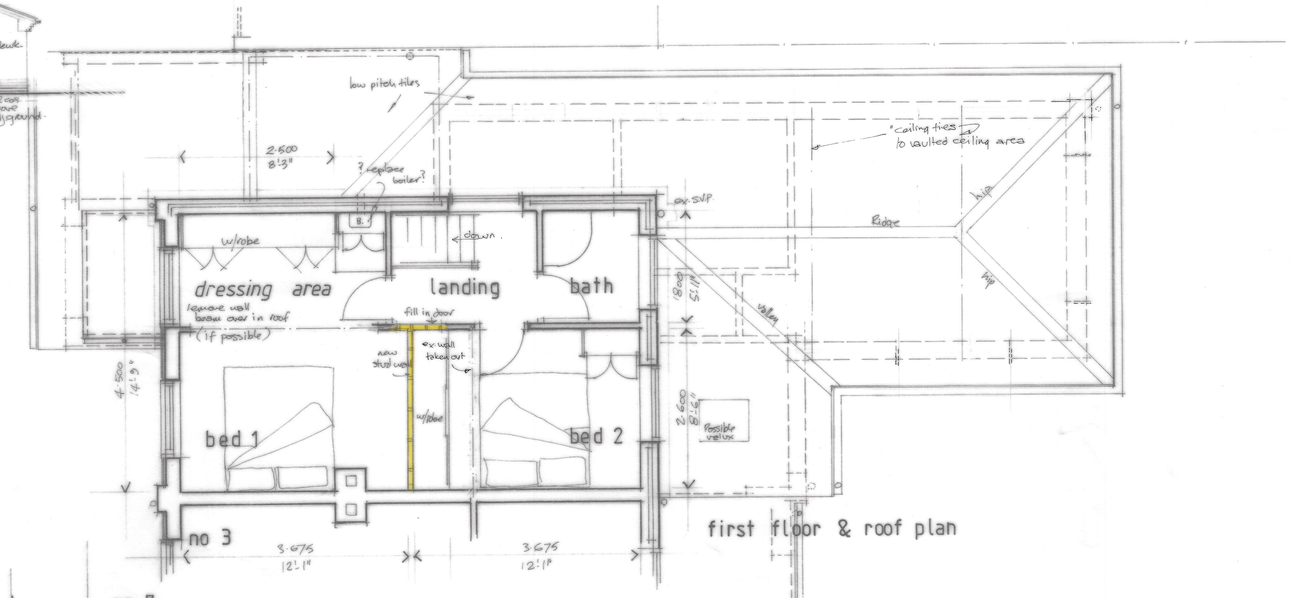

first floor & roof plan

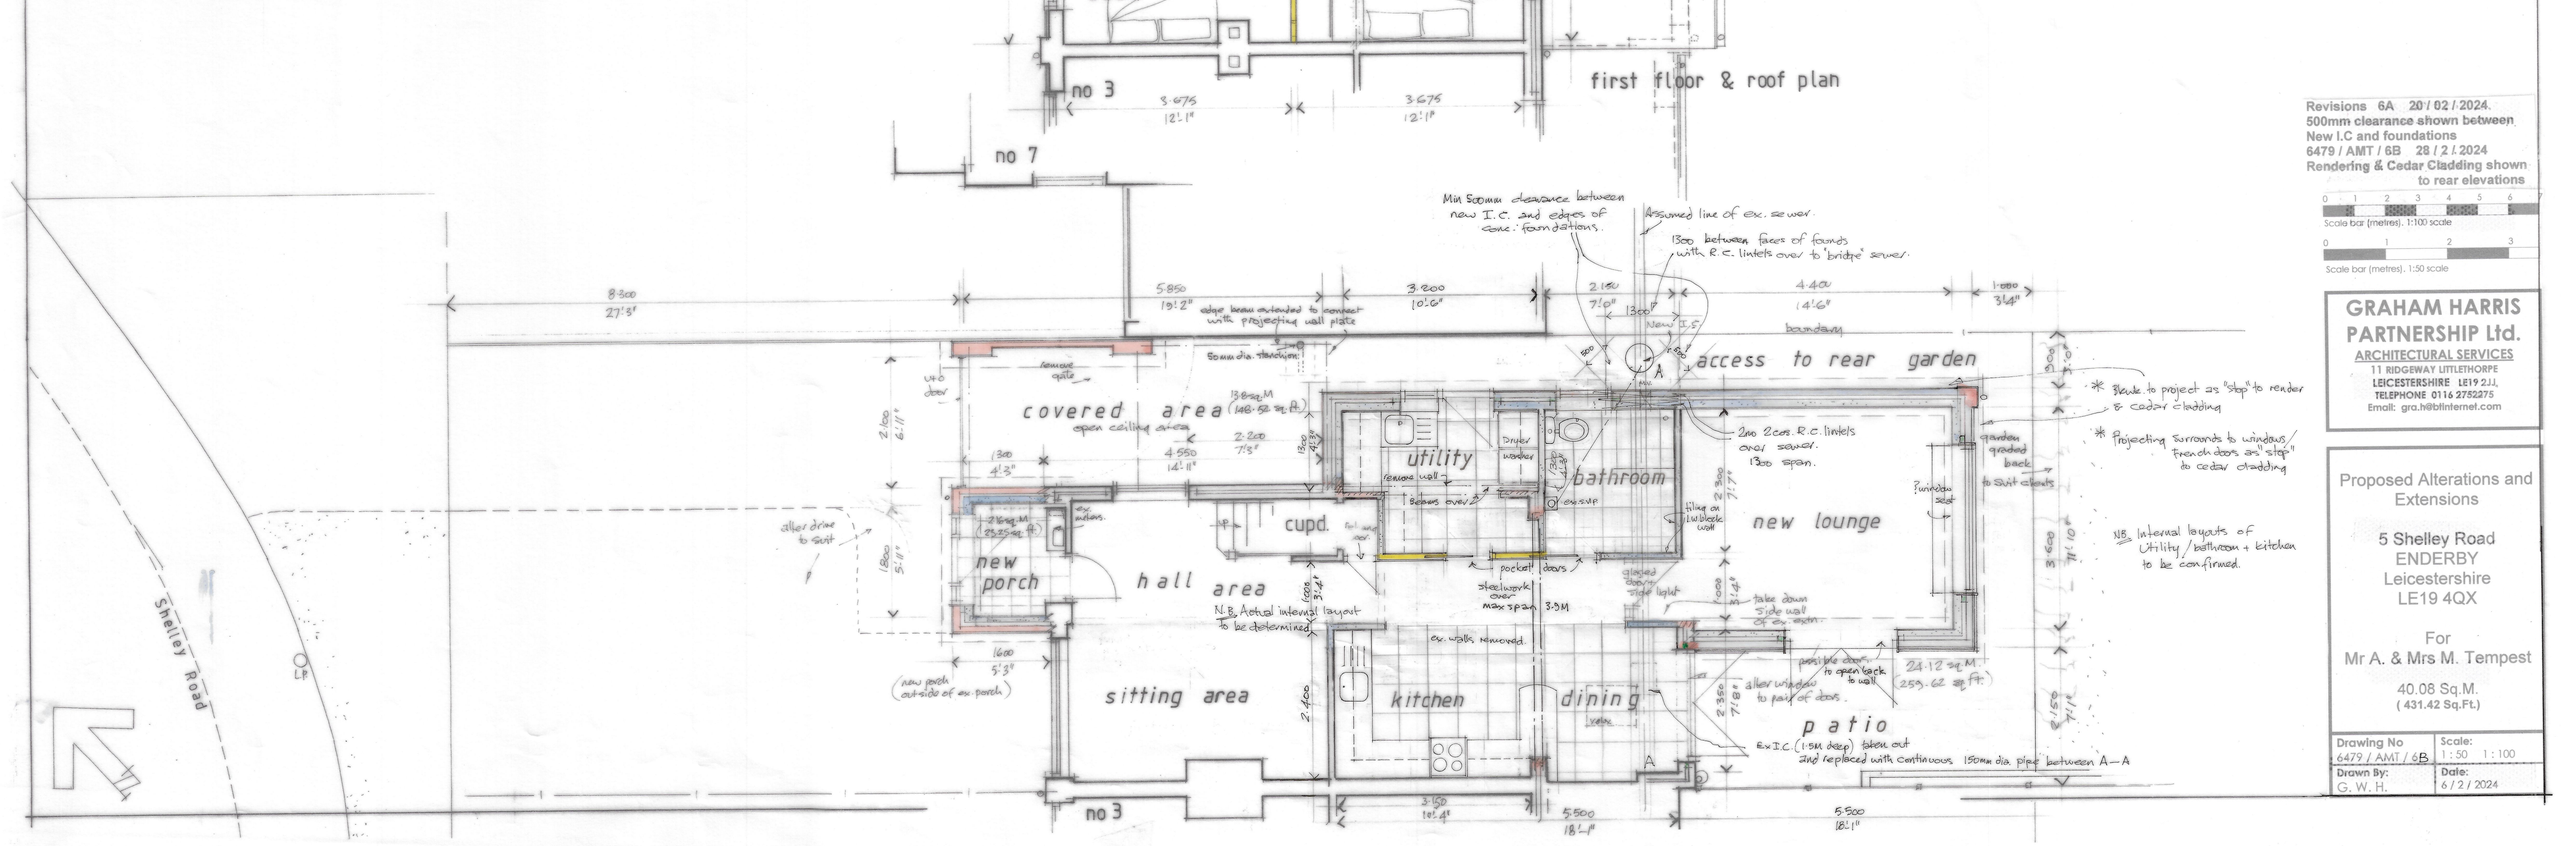

Revisions 6A 20/02/2024.
500mm clearance shown between New I.C and foundations
6479 / AMT / 6B 28/2/2024
Rendering & Cedar Cladding shown to rear elevations

Scale bar (metres). 1:100 scale

Scale bar (metres). 1:50 scale

GRAHAM HARRIS PARTNERSHIP Ltd.
ARCHITECTURAL SERVICES
11 RIDGEWAY LITTLETHORPE
LEICESTERSHIRE LE19 2JJ.
TELEPHONE 0116 2752275
Email: gra.h@btinternet.com

Proposed Alterations and Extensions

5 Shelley Road
ENDERBY
Leicestershire
LE19 4QX

For
Mr A. & Mrs M. Tempest

40.08 Sq.M.
(431.42 Sq.Ft.)

Drawing No	Scale:
6479 / AMT / 6B	1:50 1:100
Drawn By: G. W. H.	Date: 6/2/2024