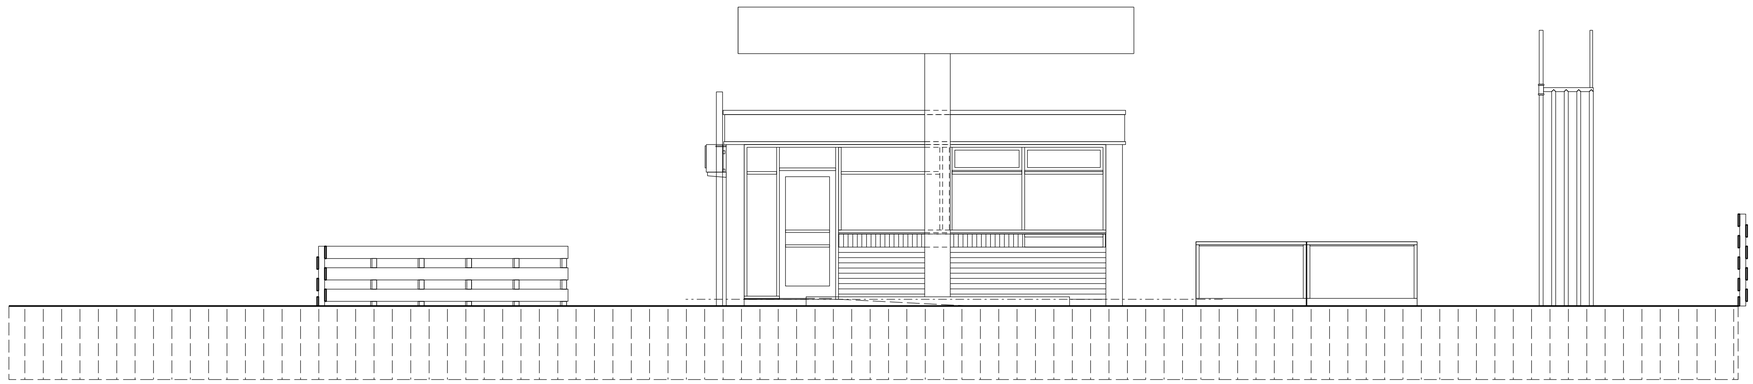

FRONT ELEVATION (facing South) -AS EXISTING

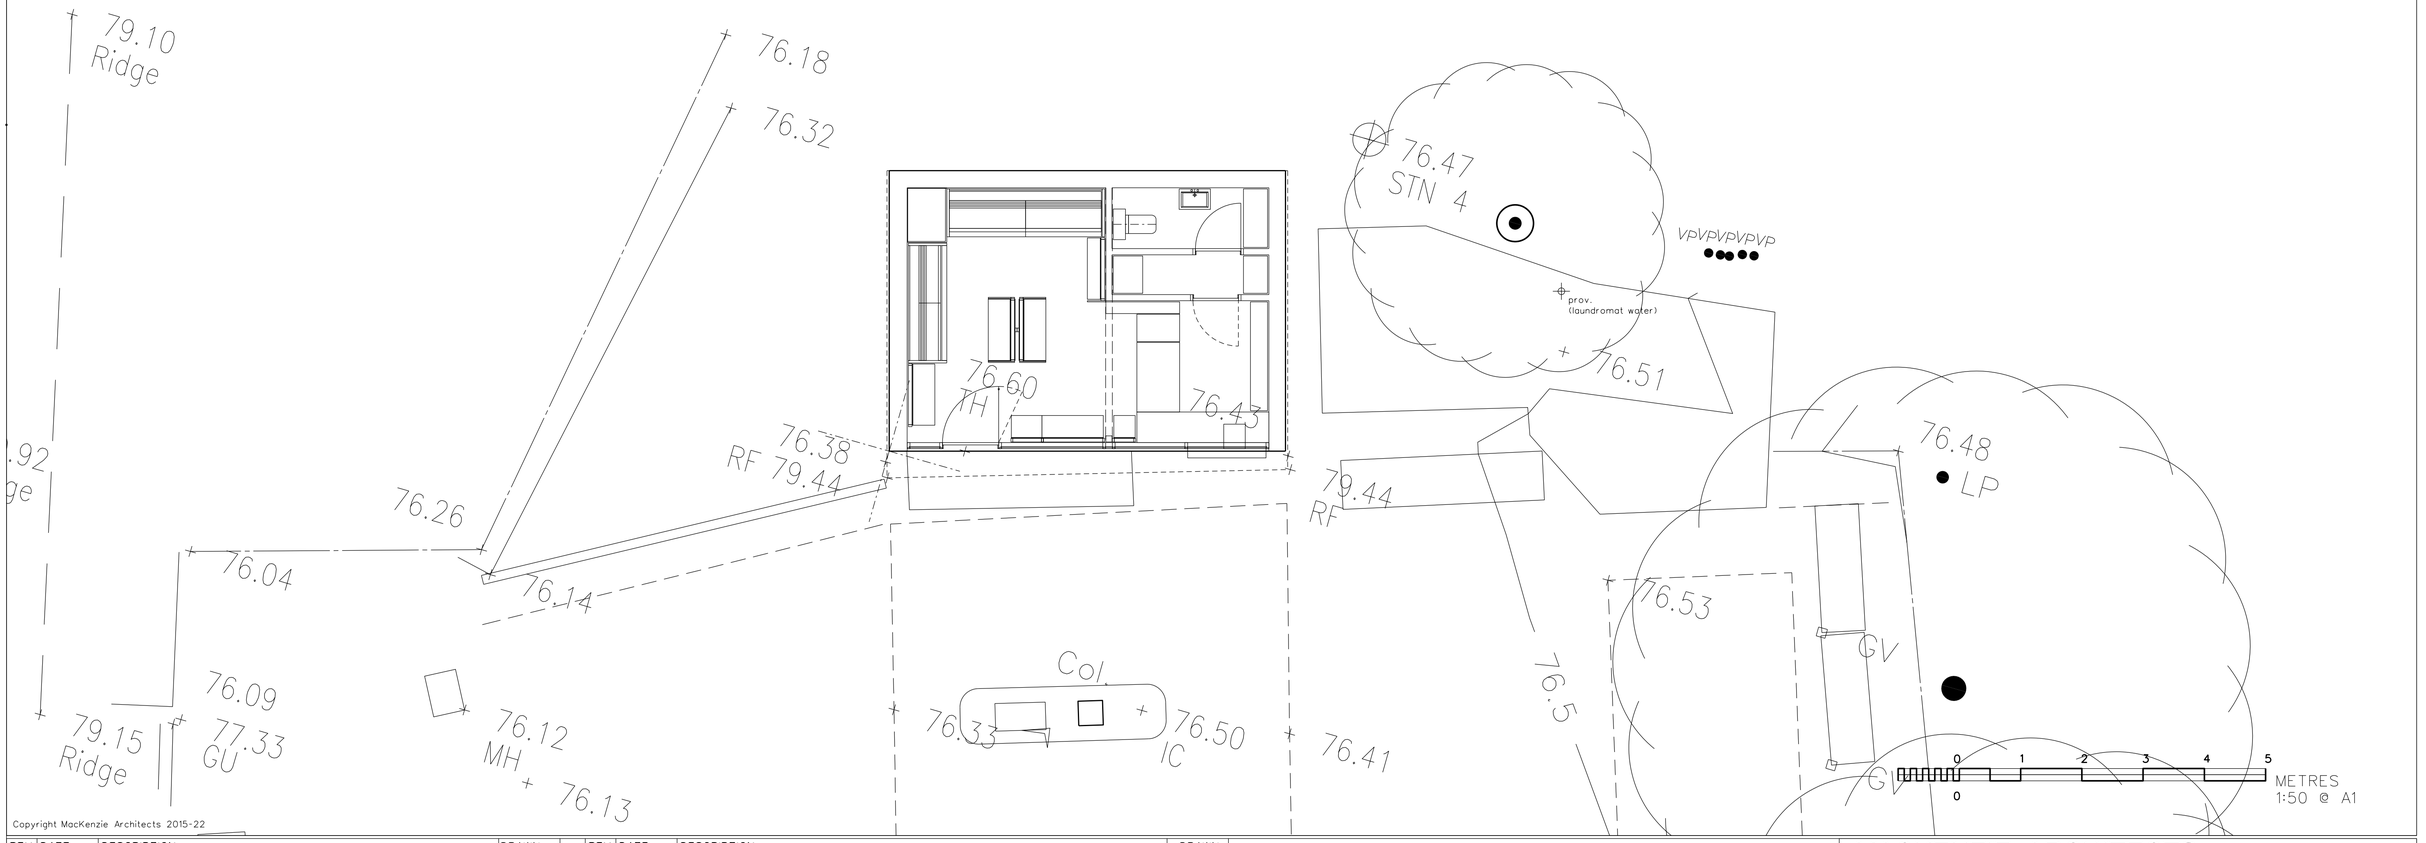

Copyright MacKenzie Architects 2015-22

REV.	DATE	DESCRIPTION	DRAWN
		INITIAL DRAWING	

REV.	DATE	DESCRIPTION	DRAWN

MACKENZIE ARCHITECTS
ALEX. S. MACKENZIE & PARTNERS
CHARTERED ARCHITECTS
PO Box 2853 BEARSDEN
GLASGOW G61 9DT
TEL: 0141 942 6222
email: info@ mackenzie-projects.com
Web: www. mackenzie-projects com

PROJECT TITLE
PROPOSED ALTERATIONS & EXTENSION
SALES BUILDING -COYLTON FS, KA6 6JW

JOB NO.
4485

DRAWING TITLE
SALES BUILDING PLAN & MAIN ELEVATION
-AS EXISTING

DWG NO.
03 -