1 Site Location Plan
1:2500 @A3

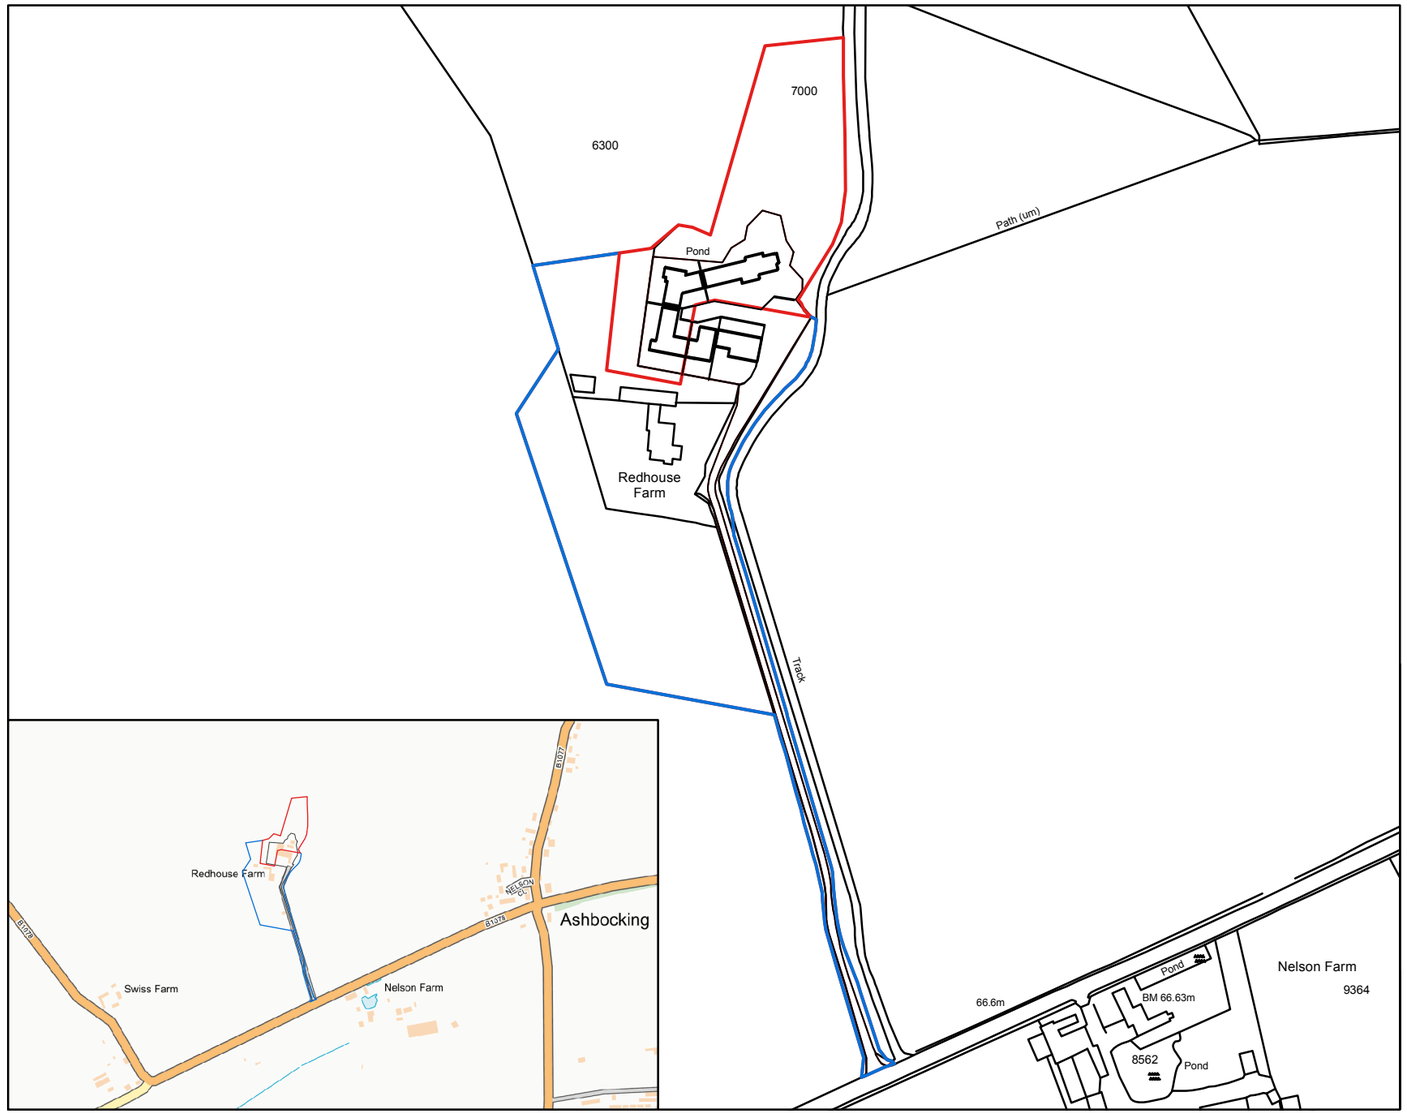

Key

Site boundary

Other land within applicant's ownership

Contains OS data © Crown copyright and database right (2021).

Crown Copyright.
All Rights Reserved.
Centremaps
OS Licence No.
100019980.

N

0 50 100
Metres

Updated Boundary	04.03.24	BC	A
	Date	Init.	Revision

project orange
Architects & Designers, Hidden House
Hall Road, Lavenham, Suffolk CO10 9QU
T: +44(0)20 7739 3035 www.projectorange.com

Drg. No. 1000

Rev. A

Project
THE RED HOUSE & THE COURTYARD,
RED HOUSE DRIVE, ASHBOCKING IP6 9LD

Drawing
SITE LOCATION PLAN

Job No.	Drawn	Date	Scale
21081	BC	20.02.24	1:2500/12500 @ A3

THE COPYRIGHT DESIGN AND PATENTS ACT 1988 THIS DRAWING IS THE COPYRIGHT OF PROJECT ORANGE Ltd AND MUST NOT BE COPIED OR REPRODUCED, IN WHOLE OR PART, BY ANY METHOD WHATSOEVER, WITHOUT THE PRIOR WRITTEN APPROVAL OF PROJECT ORANGE Ltd

NOTES

ALL SETTING OUT MUST BE CHECKED ON SITE
ALL LEVELS MUST BE CHECKED ON SITE
ALL DIMENSIONS MUST BE CHECKED ON SITE
DO NOT SCALE FROM THIS DRAWING
THIS DRAWING MUST NOT BE USED ON SITE UNLESS ISSUED FOR CONSTRUCTION