SOUP

LONDON + GUERNSEY

Studio 201, 1 Thane Villas, London N7 7PH
T 020 7354 1729
E studio@souparchitects.com

THE OLD RECTORY, THE STREET, DRINKSTONE, SUFFOLK IP30 9SR

EXISTING GROUND FLOOR PLAN

0 1 2 3 4 5 10

RIBA STAGE 0 - SURVEY
NOVEMBER 2021

SCALE 1:100 @ A3

417_100_S01

PREVIOUSLY DEMOLISHED
OUTBUILDINGS HIGHLIGHED
IN BLUE

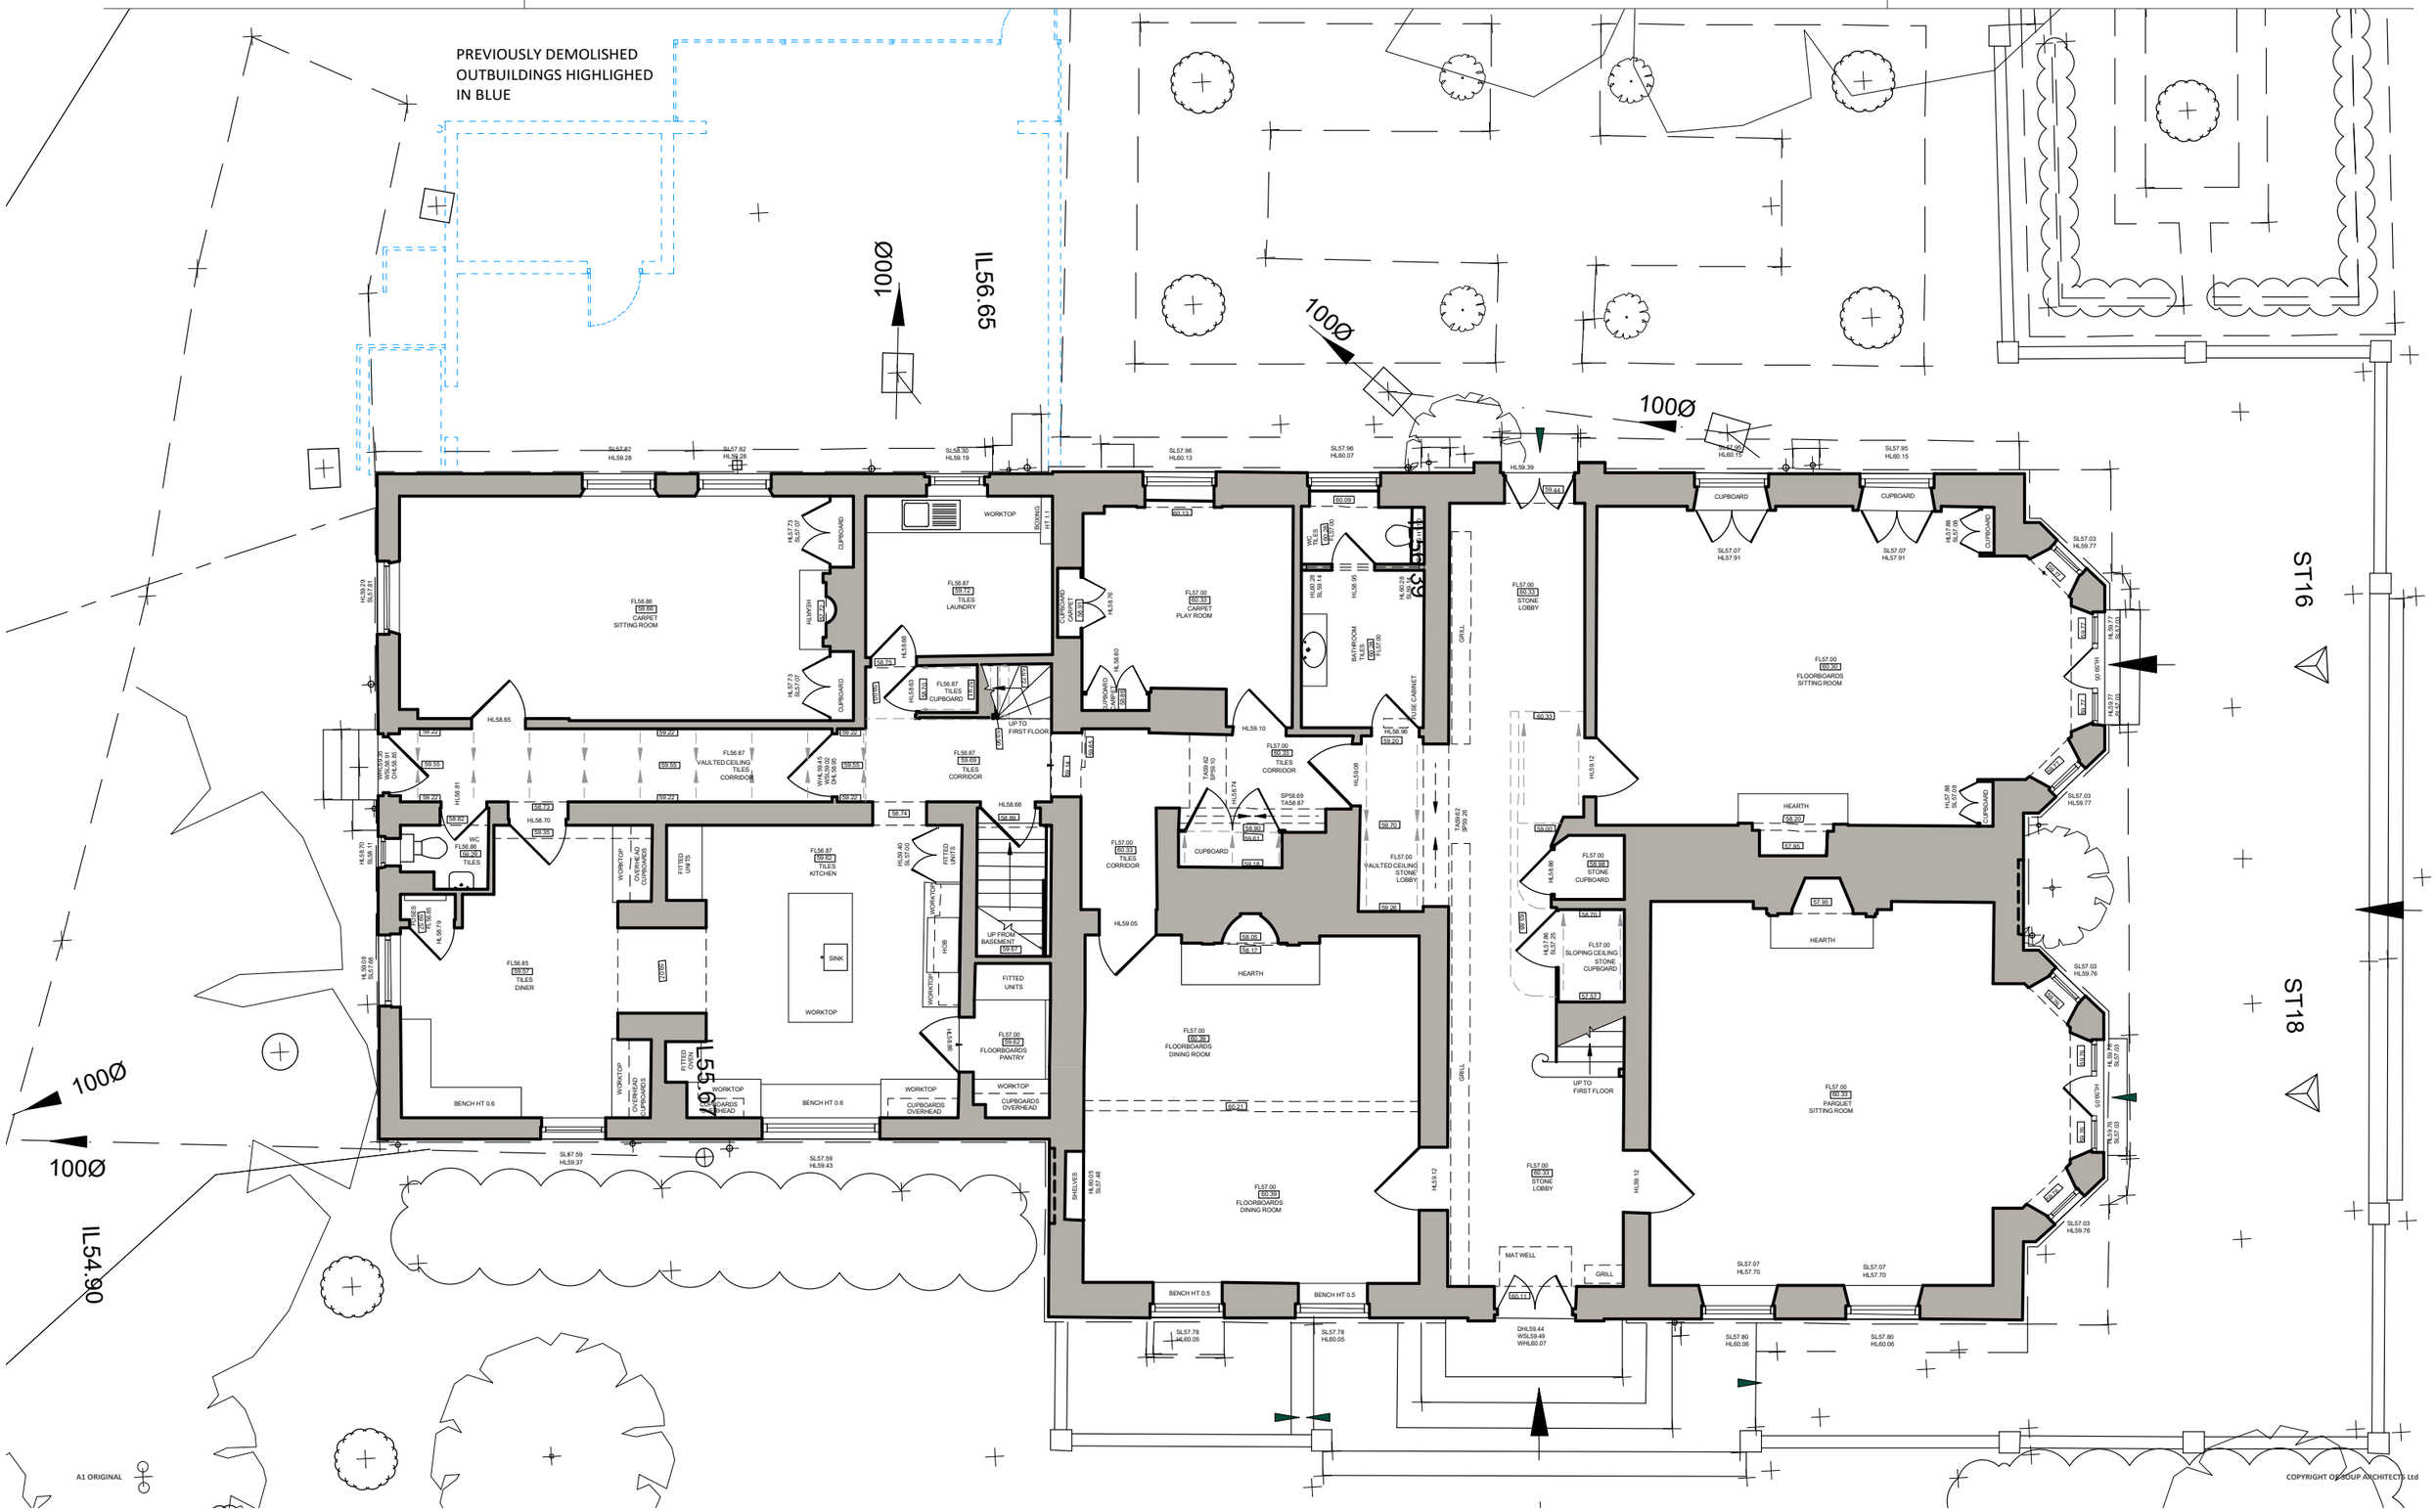

A1 ORIGINAL