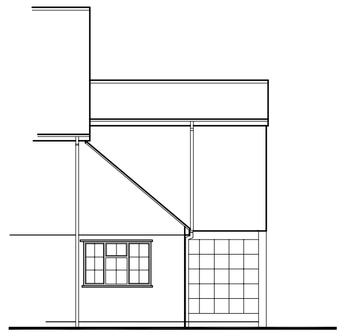

Existing Side Elevation

Scale 1:100 (m) @ A1

0 1 2 3 4 5

Existing Rear Elevation

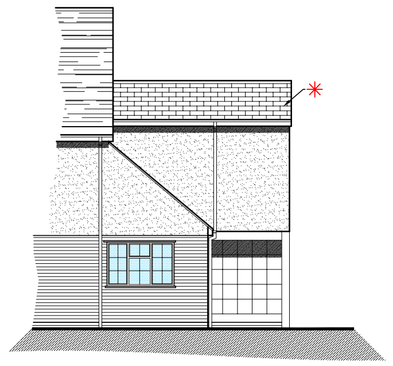

Proposed Side Elevation

Proposed Rear Elevation

View B

View A

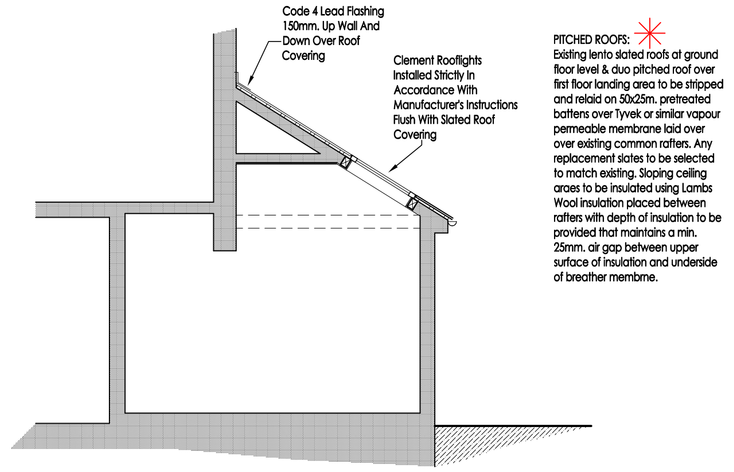

Section A-A

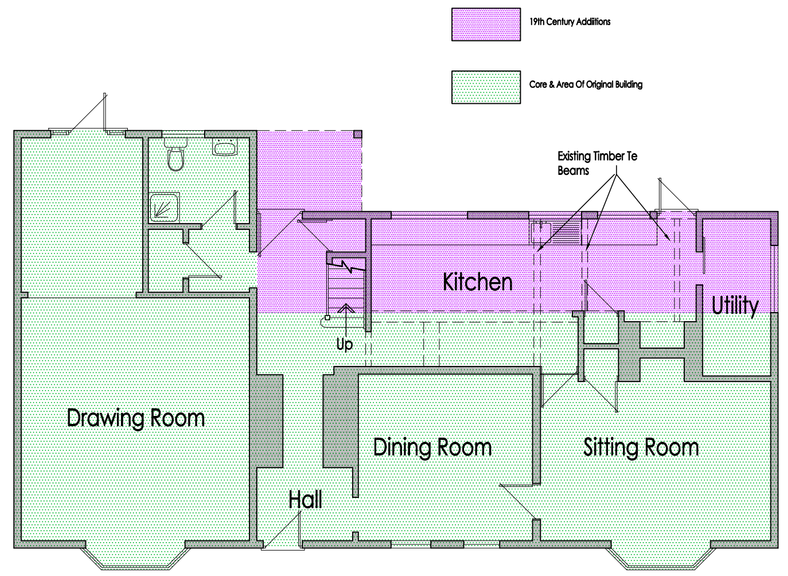

Existing Ground Floor Plan
Heritage Signifigance

Scale 1:100 (m) @ A1

0 1 2 3 4 5

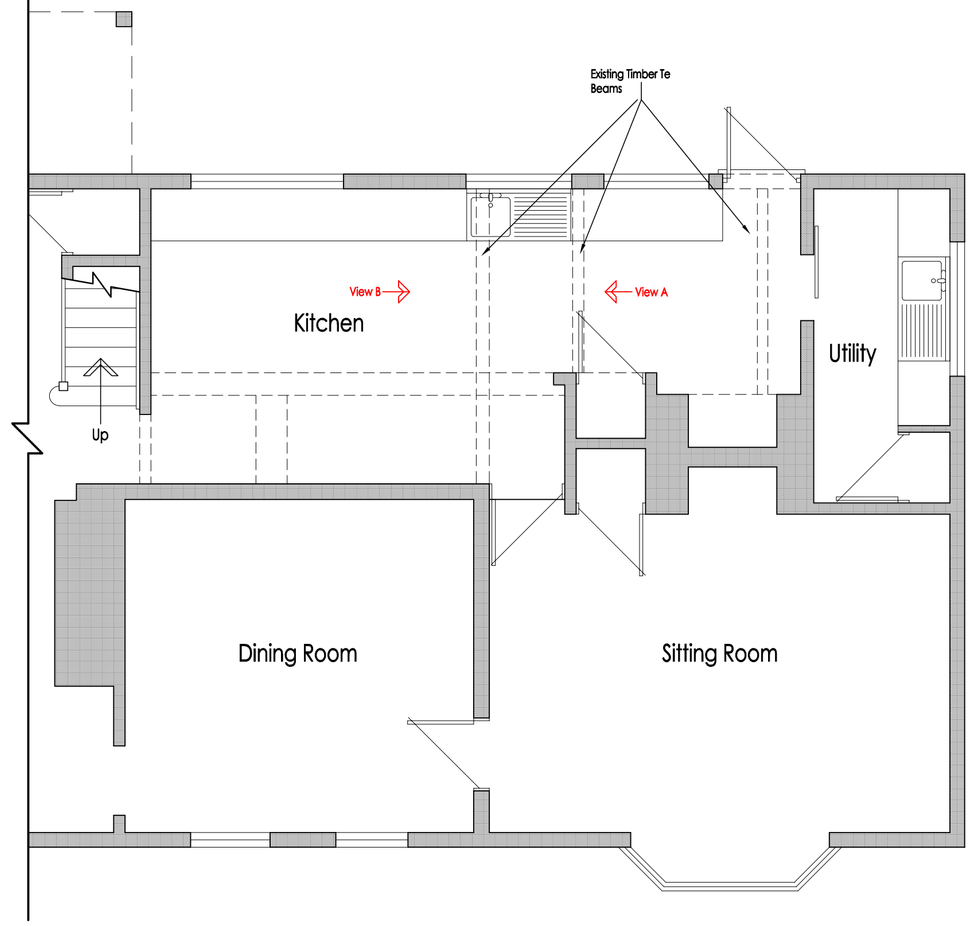

Existing Ground Floor Plan

Scale 1:50 (m) @ A1

0 1 2 3

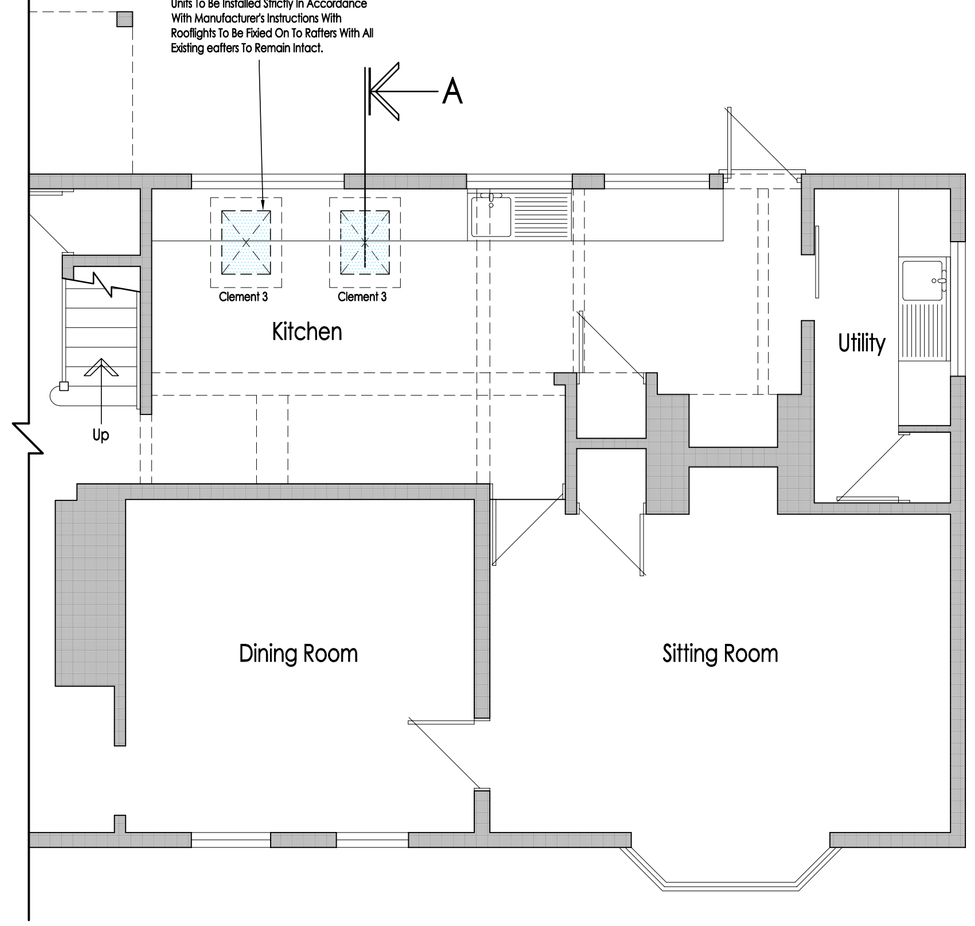

Proposed Ground Floor Plan

Whymark & Moulton
Chartered Surveyors &
Building Engineers

14, Cornard Road, Sudbury,
Suffolk. CO10 2XA

Tele: 01787 371371 Surveyors@whymarkmoulton.co.uk

Project

PROPOSED ROOFLIGHTS & ROOF REPAIRS

11, GRAVEL HILL,
NAYLAND,
COLCHESTER,
ESSEX. CO6 4JB

Scale 1:50 1:100

Date SEPTEMBER 2023

Drawing No 23/127–01 C

Amendments

23.11.2023. A. 1. PIR insulation replaced with lambs wool as noted on plan.
2. Heritage signifigance floor plan added.
13.02.2024. B. 1. Section A-A amended to show proposed rooflights flush with roof covering as indicated within rooflight manufacturer's installation instructions and details.
23.02.2024. C. 1. Number of proposed rooflights reduced from three to two.