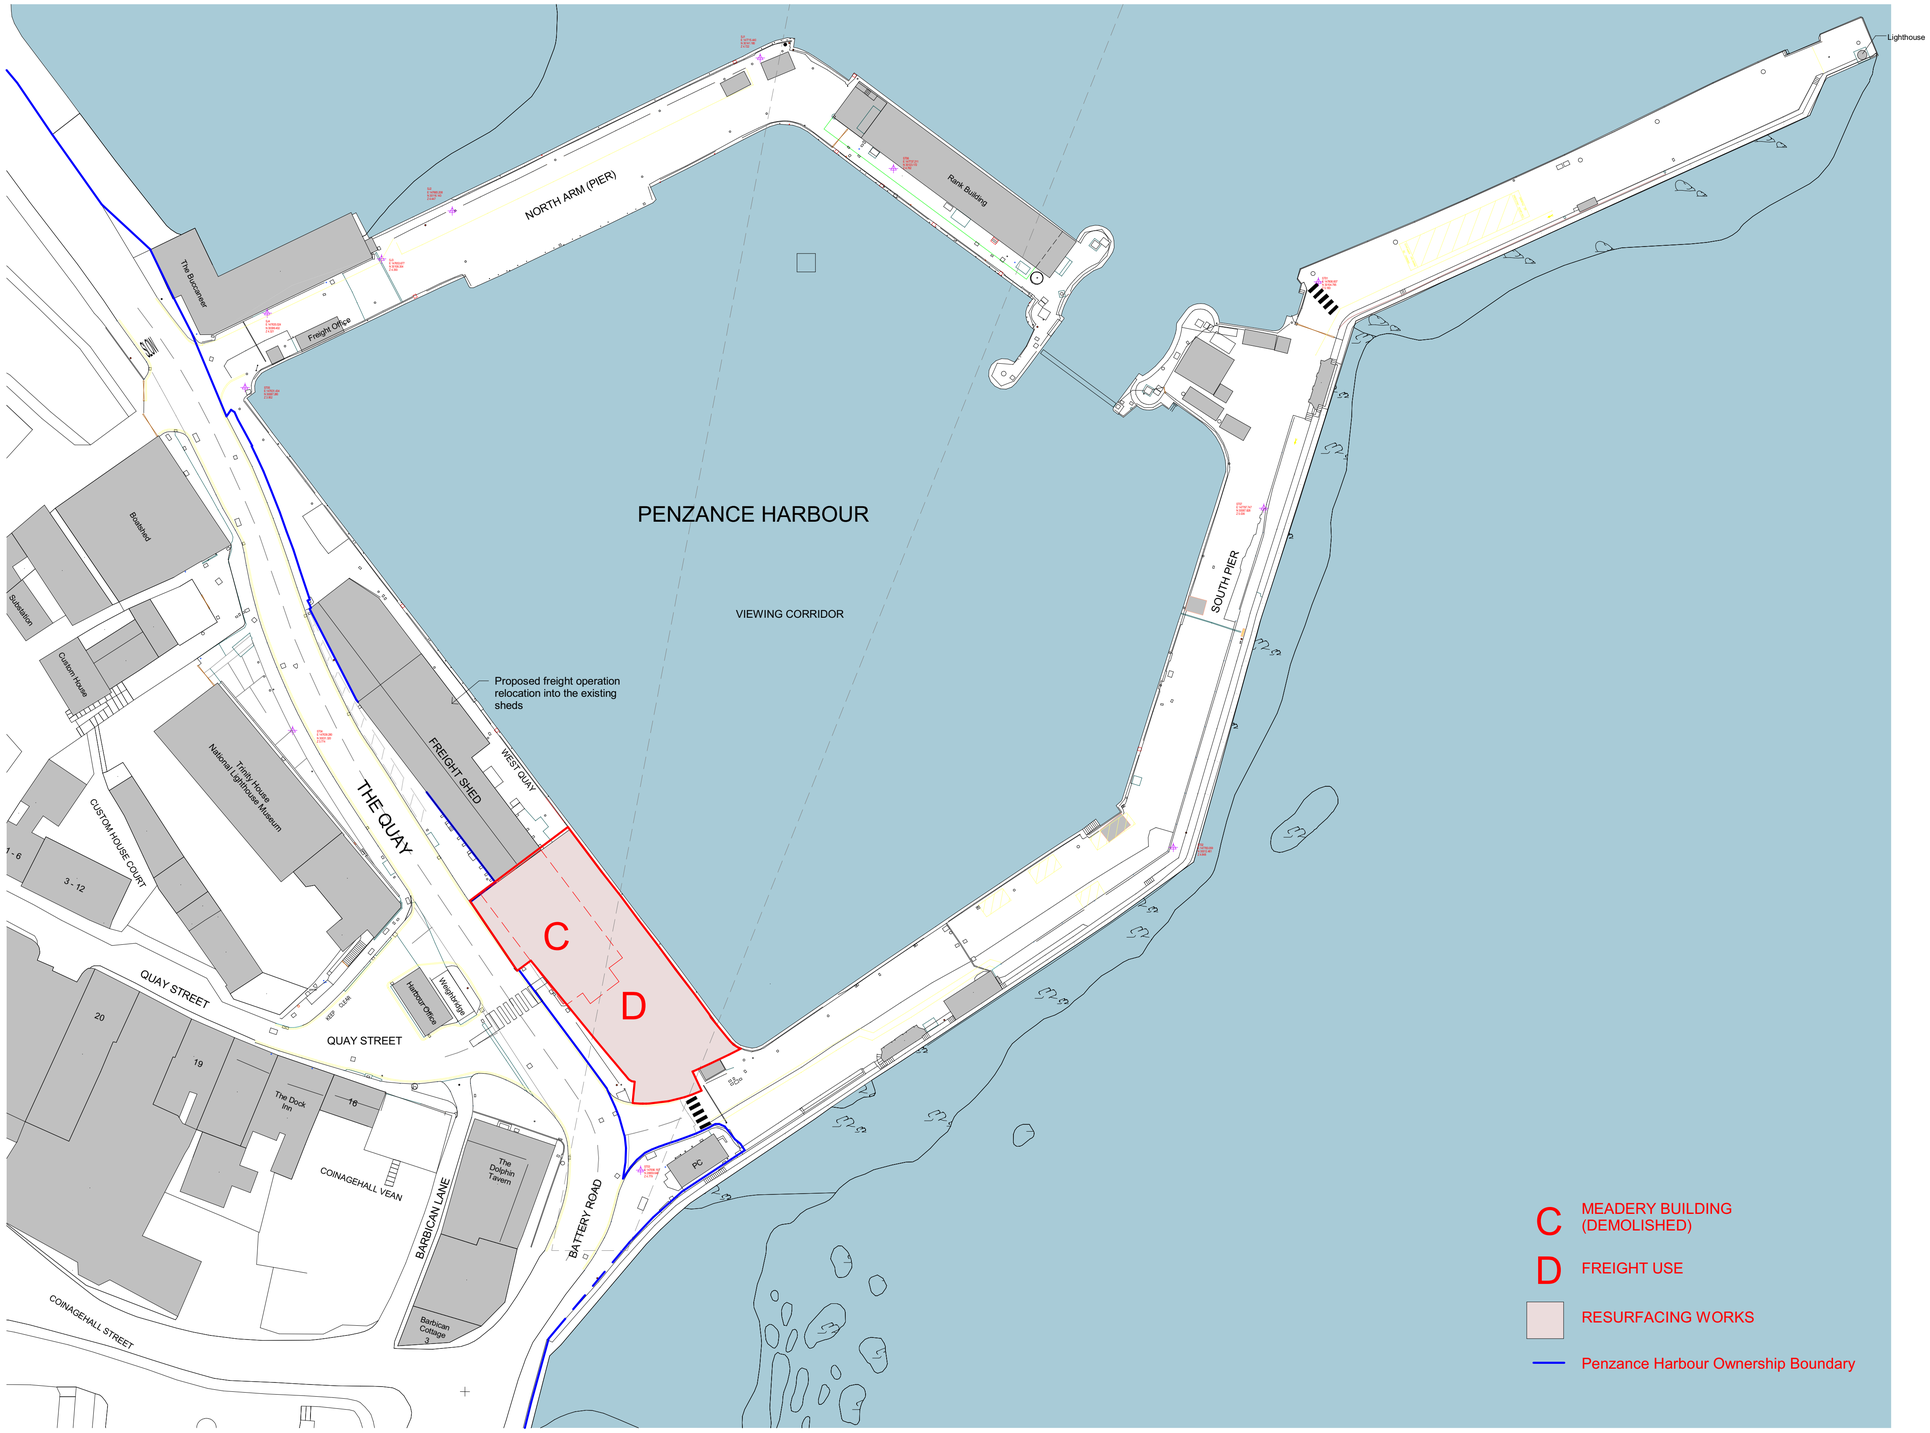


1 Site Plan - Proposed Rank Meadery
1 : 500

N

0 25 50
SCALE IN METRES

## NOTES

1 THIS DRAWING IS THE COPYRIGHT OF THE ARCHITECT AND MAY NOT BE REPRODUCED WITHOUT LICENCE.

2 DO NOT SCALE OFF THIS DRAWING EXCEPT FOR THE PURPOSES OF PLANNING ONLY.

3 ALL DIMENSIONS AND LEVELS ARE TO BE CHECKED ON SITE BY THE CONTRACTOR BEFORE COMMENCEMENT OF WORK AND ANY DISCREPANCIES REPORTED TO THE ARCHITECT.

4 NO RESPONSIBILITY CAN BE ACCEPTED FOR ERRORS ARISING ON SITE DUE TO UNAUTHORISED VARIATIONS FROM THE ARCHITECTS DRAWINGS.

5 DRAWINGS ISSUED ELECTRONICALLY MAY LOSE SOME DETAIL.

NOTES:

This drawings contains the following model files:

3817-PBWC-00-ZZ-M3-A-0001-Site Model-S1-P02

## AMENDMENTS

| Rev. No | Revision Description | Rev. Date | Review by | Issued by |
|---|---|---|---|---|
| P1 | Issued for Planning | 26.01.24 | | CF |

MW JV

Project Number: **MW1089**

Project Name: **Penzance Harbour**

Poynton Bradbury Wynter Cole Architects
ATLANTIC STUDIO, TRELYON AVENUE
ST. IVES, CORNWALL. TR26 2AD
Tel. 01736 792000
architects@pbwc.co.uk
www.pbwc.co.uk

Job
**Penzance Harbour**

**Harbour Office North Arm, Wharf Road TR18 4AH**

Title
**Site Plan_Proposed Meadery**

Project
**3817 - PBWC - 00 - XX - DR - A - 1104**

| Purpose of Issue | Status | Revision |
|---|---|---|
| **Planning** | **S2** | **P1** |

Scale
**1 : 500@A1**

| Director In Charge | Project Lead | Off. Project No. |
|---|---|---|
| **CT** | **CF** | **3817** |