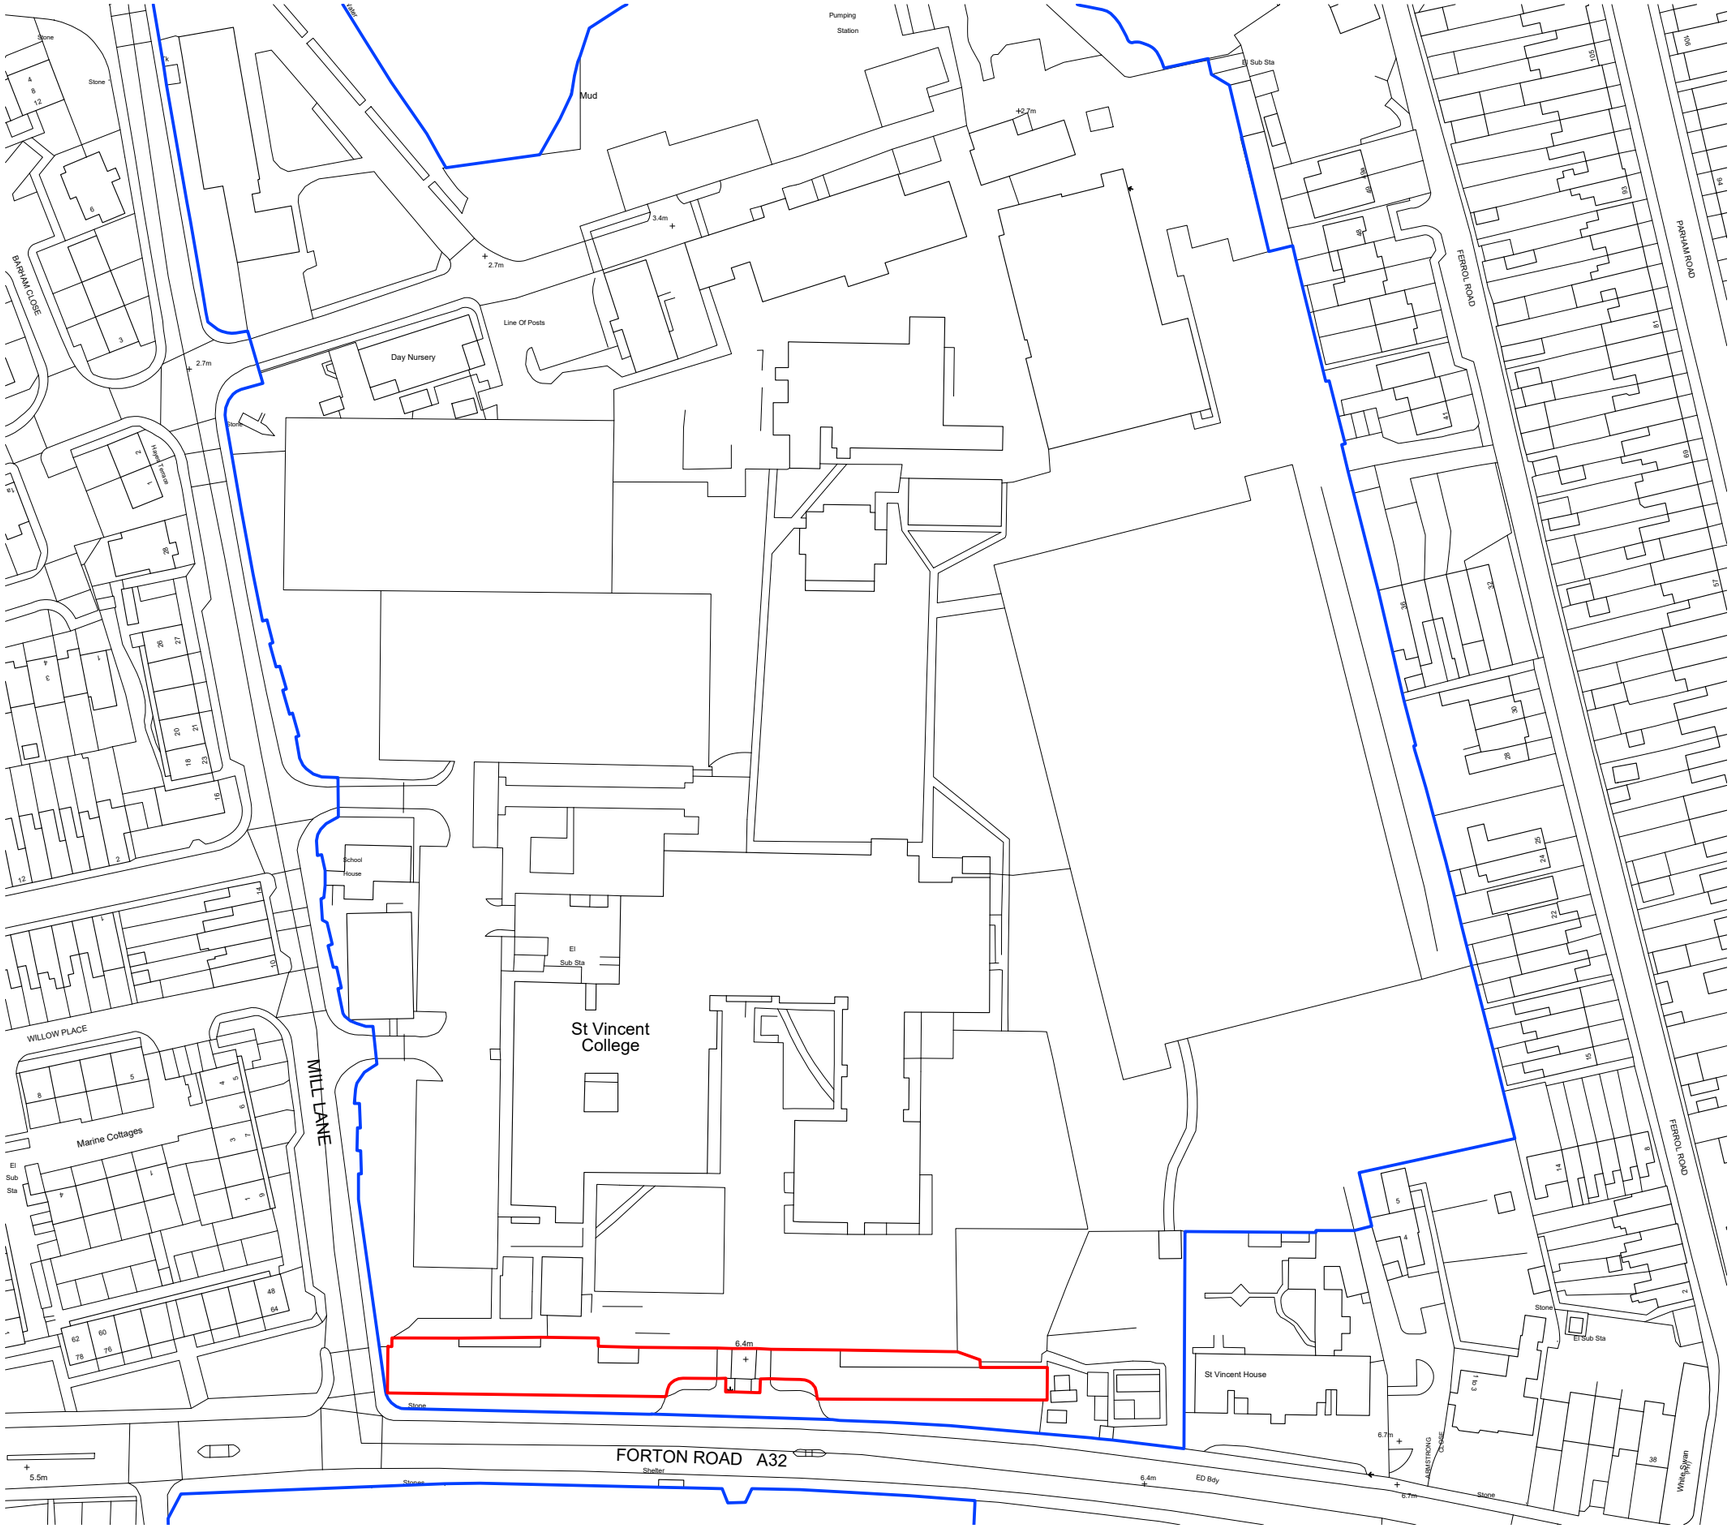

LOCATION PLAN

1:1250 @ A3

(1) FIGURED DIMENSIONS MUST BE TAKEN IN PREFERENCE TO SCALED DIMENSIONS AND SITE DIMENSIONS ARE TO BE CHECKED BEFORE WORK IS PUT IN HAND

(2) THIS DRAWING IS THE COPYRIGHT OF EDDISONS AND MUST NOT BE REPRODUCED OR USED WITHOUT THEIR WRITTEN PERMISSION

(3)O S DATA REPRODUCED UNDER LICENCE No 100011120

50mm full size

PLANNING

rev	description	drawn	date
A	Boundary line amended	TS	06/03

project:

ST VINCENT COLLEGE
MILL LANE
GOSPORT
PO12 4QA

client: ST VINCENT COLLEGE

drawing title: LOCATION PLAN

scale: 1:1250 @ A3

drawn: TS | checked:

date: 06/02/24

project no: 230569 | drawing no: P 01 | rev: A

Eddisons

tel : 01329 221199

Incorporating Daniells Harrison

RICS

Architectural Services
Historic Buildings
Project Management
Building Surveying Services