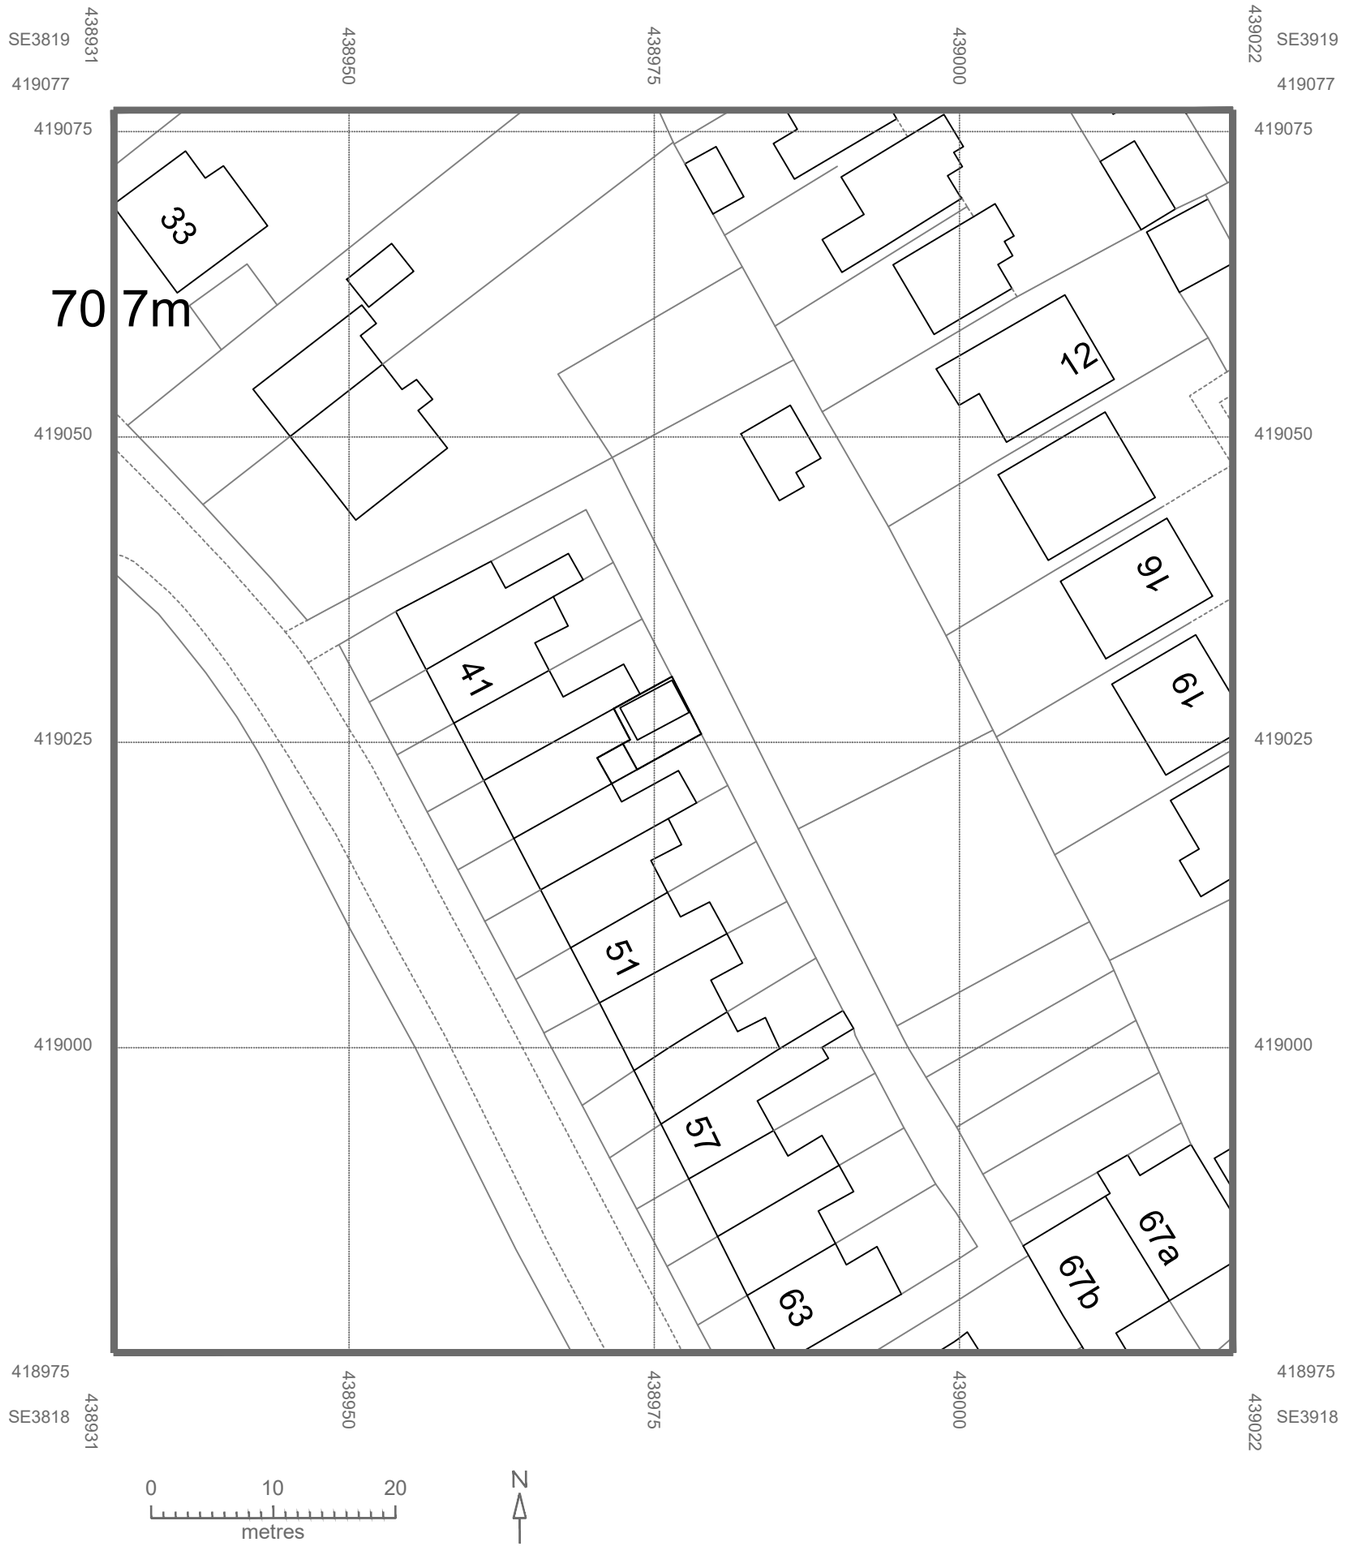


© Crown copyright 2022 Ordnance Survey 100053143

Drawing Approved

print name | client signature

position | date

| revision: | date: | description: |
|---|---|---|
| - | - | |

Do Not Scale - If In Doubt Ask

client name:

**RICHARD COLDWELL**

project name:

**45 GRIME LANE**
**SHARLSTON COMMON**
**WAKEFIELD**
**WF4 1EJ**

| | |
|---|---|
| drawing no: | GL1 |
| project no: | GLP |
| SOR no: | x |
| revision: | - |
| layout: | LOCATION PLAN |
| scale: | 1-500 @ A3 |
| status: | INFORMATION |
| date: | 02-02-2024 |