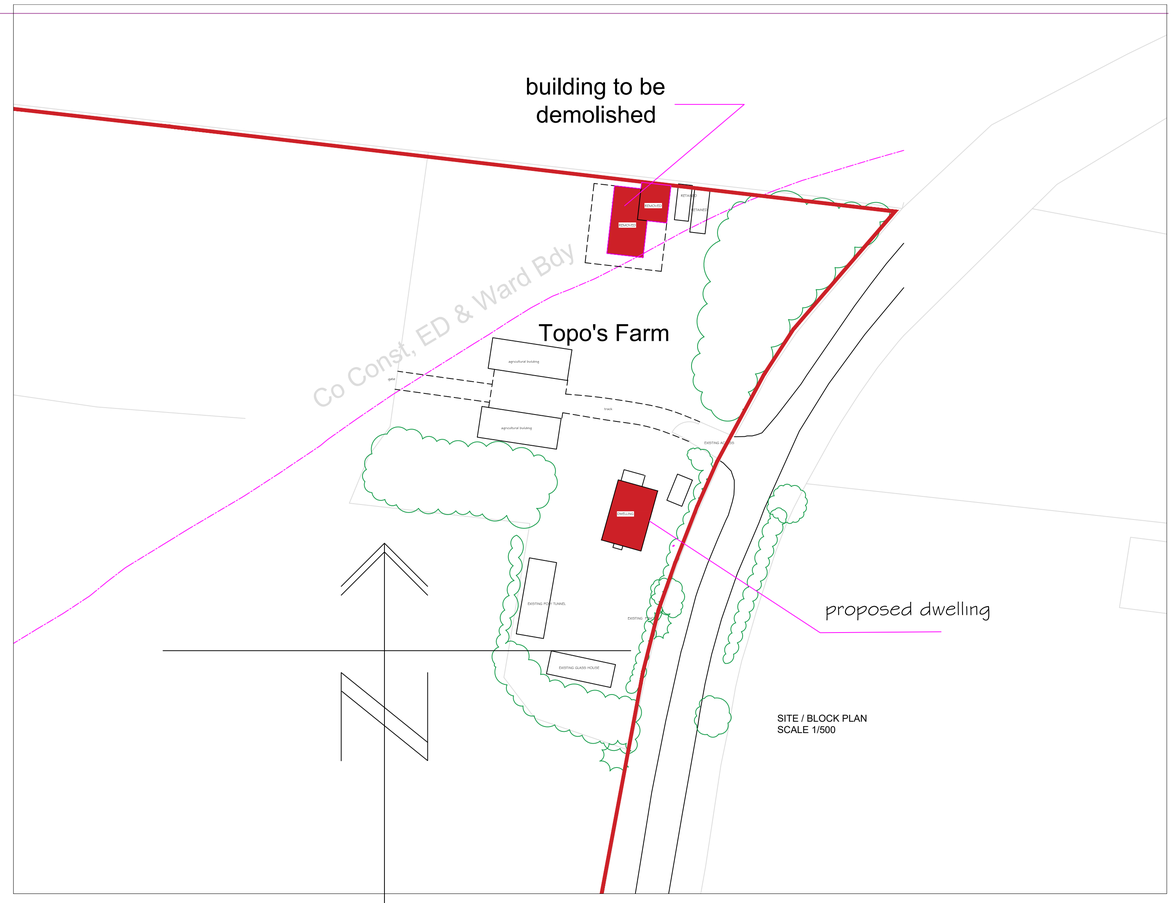

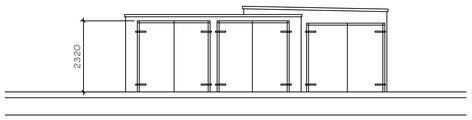

EXISTING ELEVATION

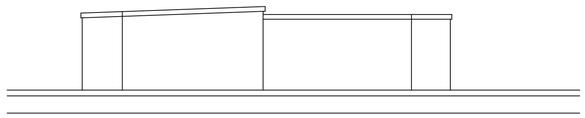

EXISTING ELEVATION

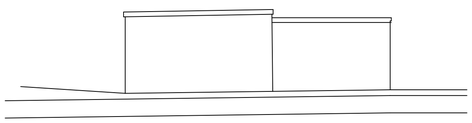

EXISTING ELEVATION

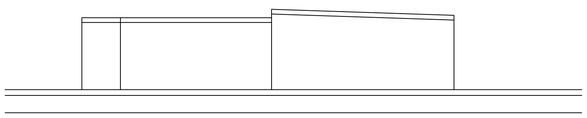

EXISTING ELEVATION

area to be demolished

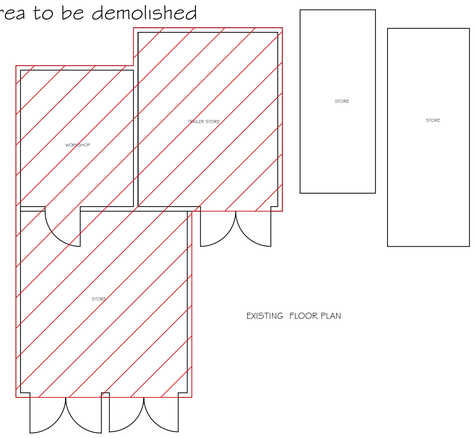

EXISTING FLOOR PLAN

Ordnance Survey (c) Crown Copyright 2014. All rights reserved. Licence number 100022432

LOCATION PLAN
SCALE 1:2500

DC ARCHITECTURAL SERVICES LTD
ARCHITECTURAL AND PLANNING SERVICES
The Barn, Partney Mill, Spilsby, Lincolnshire, PE24 4PE
TEL NO. PHONE 01790 752865 mobile 07776227893
e-mail davidbiggadike@btconnect.com

Client MR AND MRS F FOURTY

Project TOPO'S FARM, GREAT STEEPING, MONKSTHORPE, SPILSBY, LINCOLNSHIRE. PE23 5PP

Drawing Title PLANS AND ELEVATIONS AS EXISTING AND SITE LOCATION PLANS

Drawing number DC / 834F / 200

Scale 1:100

Drawn db

Revision A

Date aug 2023

Checked