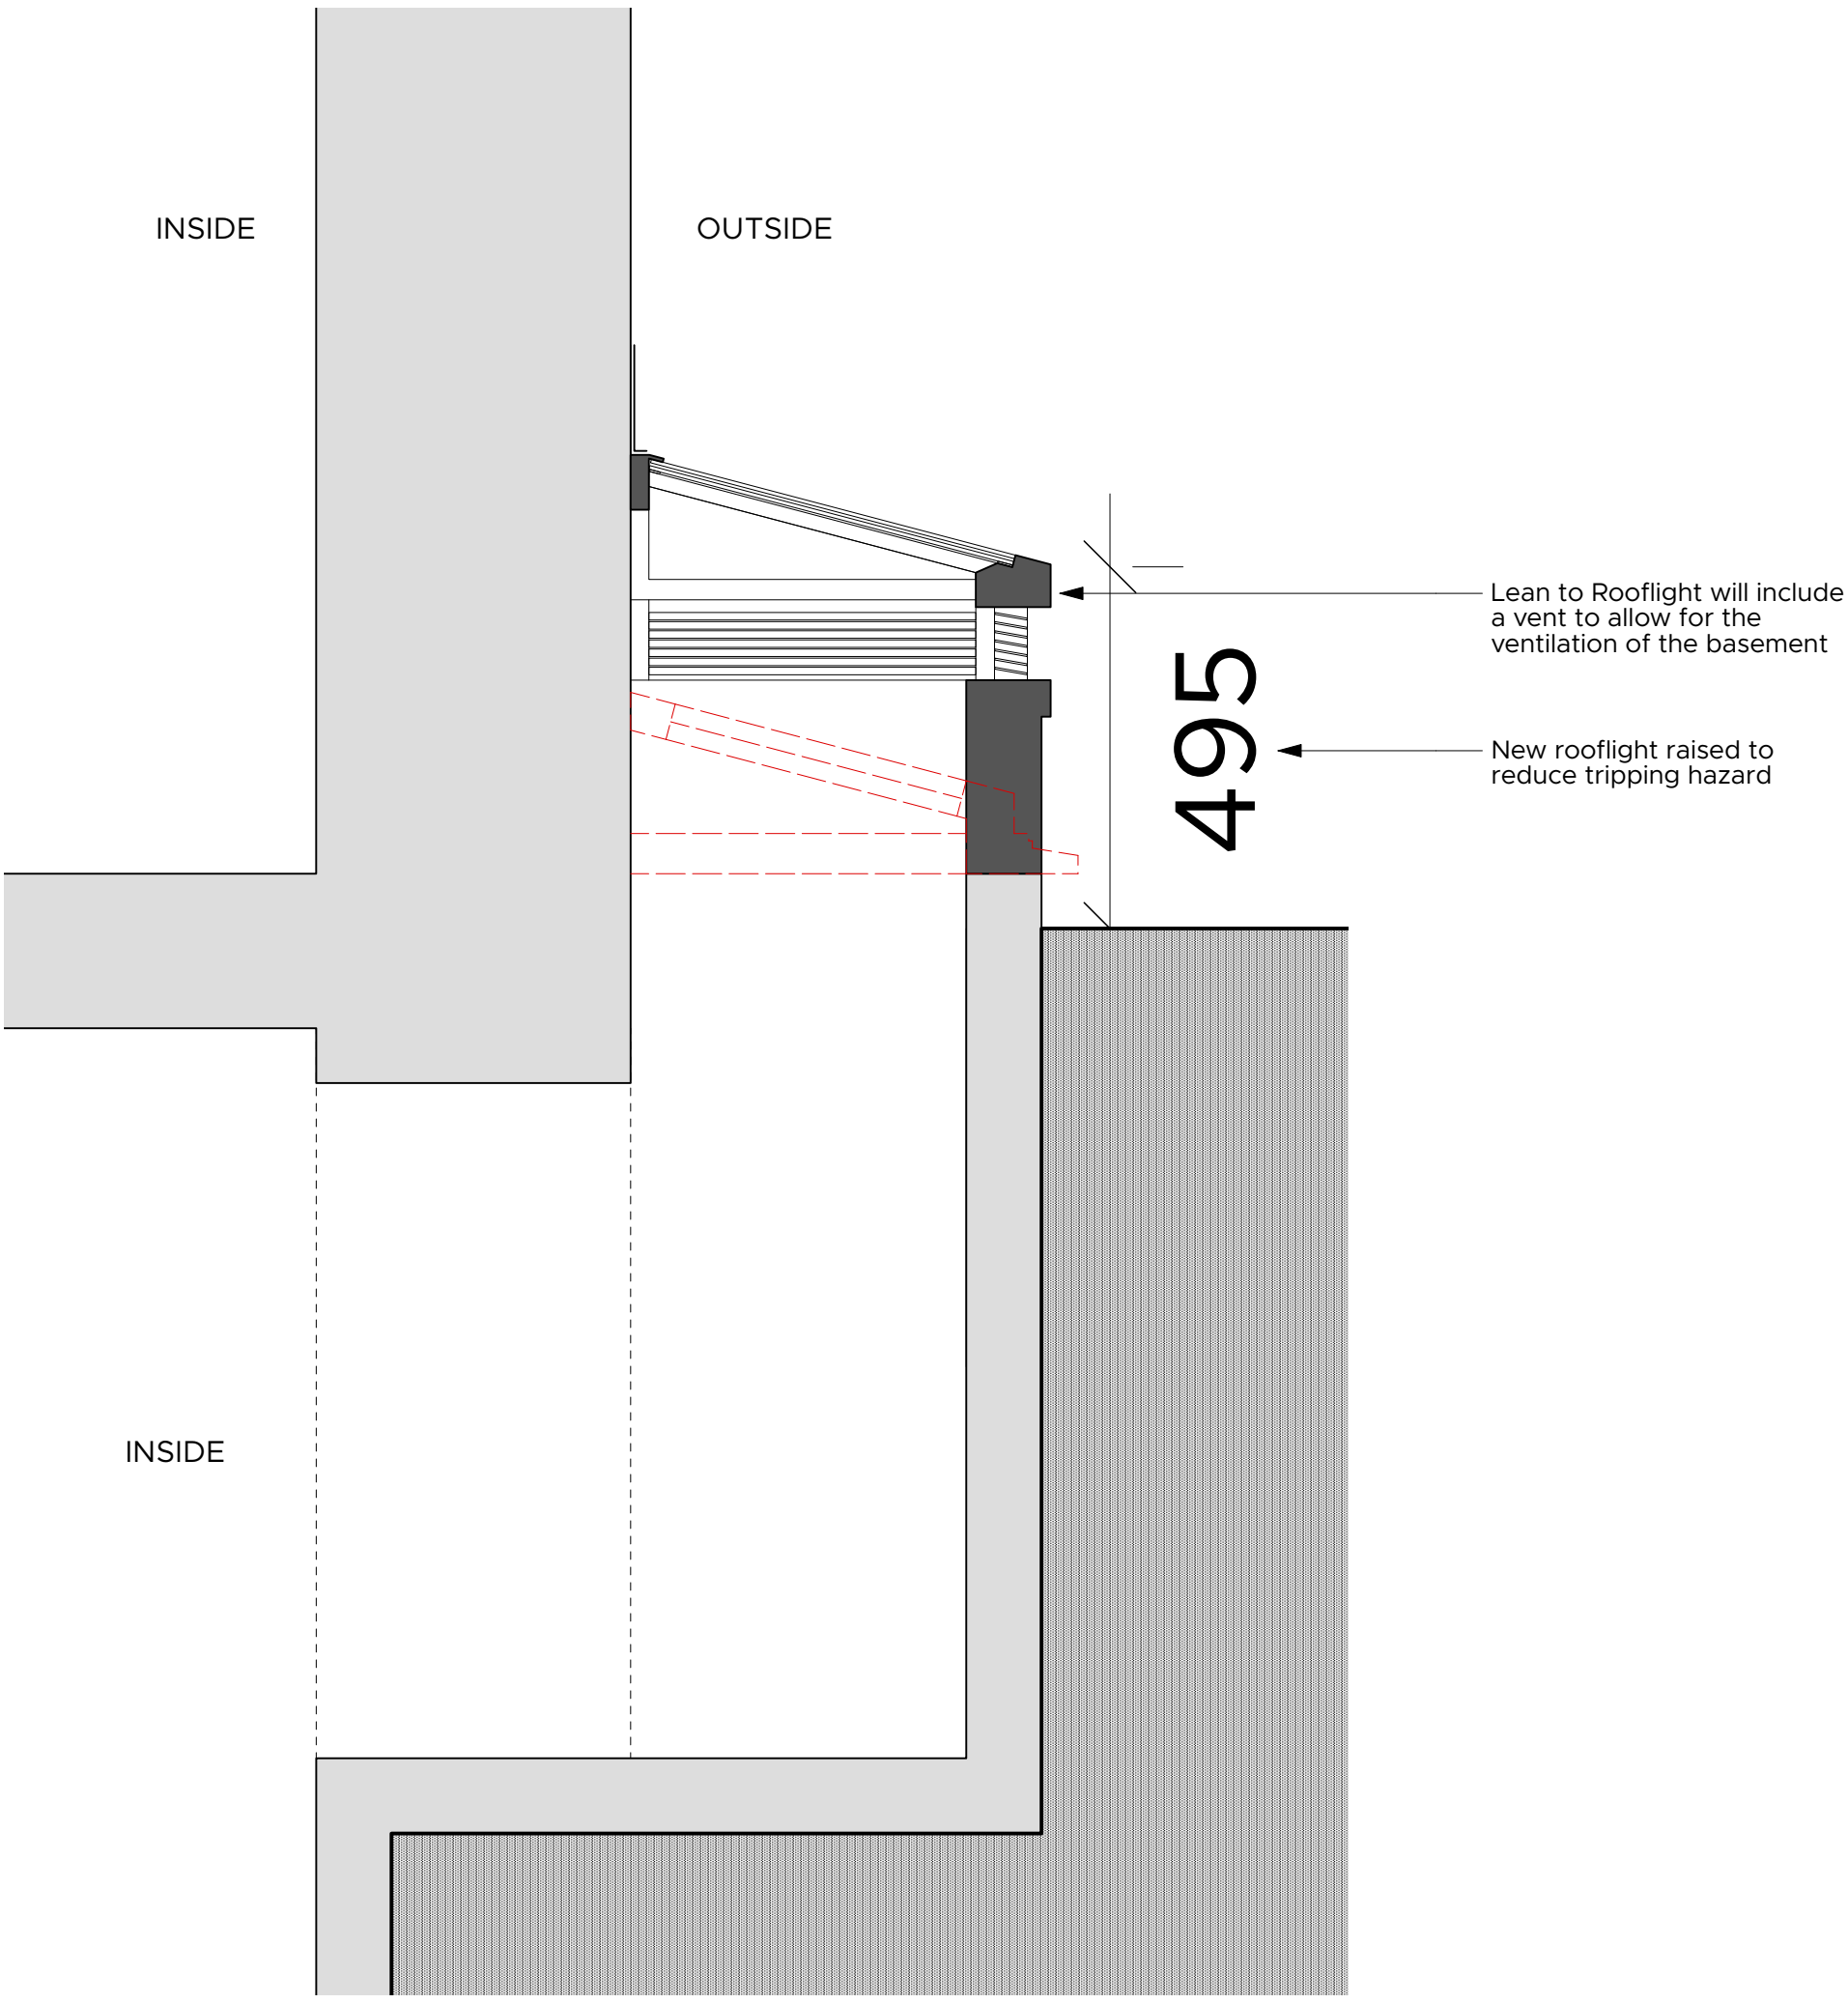

Section A-A - Basement Skylight

Scale 1:10

0 200 400 600 800 mm

Scale: 1:10

WINCER KIEVENAAR
CHARTERED ARCHITECTS
RIBA
Market Place / Hadleigh / Ipswich / Suffolk / IP7 5DN
T / 01473 827992 E / enquiries@wk-architects.co.uk
Do not scale from drawing; work to figured dimensions only.
Copyright © Wincer Kievenaar Architects Limited
5836_Grove Farm_App 2.vwx

PROJECT Proposed Alterations and repairs
Grove Farmhouse, Grove Lane
Little Wenham, Suffolk, CO7 6QB
CLIENT Mr. N. Brown
STATUS PLANNING

TITLE Section A-A
SCALE 1:10 SHEET SIZE A2
ISSUE DATE 29/02/2024
AUTHOR FDS CHECK CW

REVISION	DESCRIPTION	DATE	DRAWN	CHECK

JOB No. 5836 DRAWING No. PA_04 REVISION