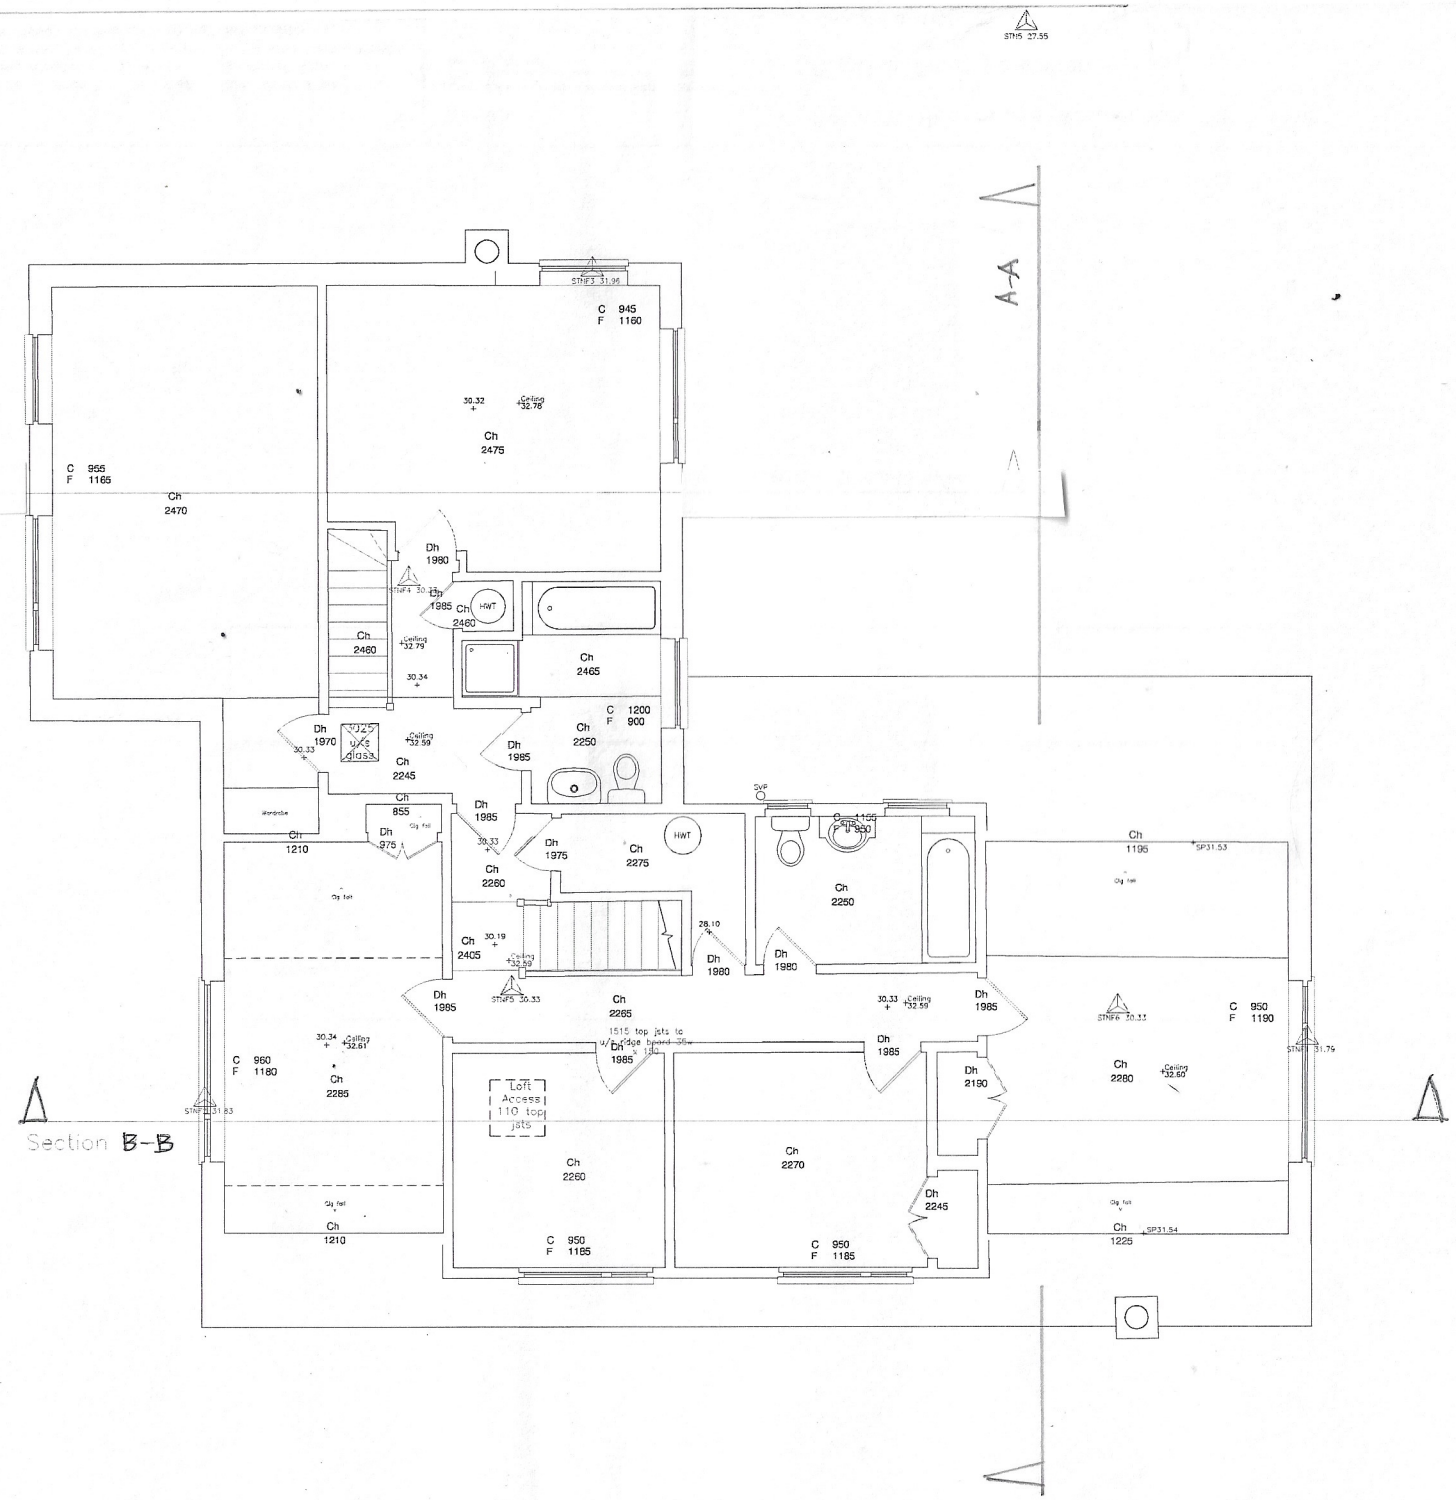

Site Legend:

AB	Air Brick	GV	Gas Valve	SYL	Single Yellow Line	CA	Centre of Arch
ACU	Air Conditioning Unit	IC	Inspection Cover	TCB	Telephone Call Box	CH	Ceiling Height
ASP	Artificial Stone Paving	IL	Invert level	TP	Telegraph Pole	CWT	Cold Water Tank
BT	British Telecom	LP	Lamp Post	TW	Top of Wall	DH	Door Head
CL	Cover Level	MKR	Marker (Service)	TF	Top of Fence	ESP	Electricity Switch Panel
DYL	Double Yellow Line	MP	Metal Post	UTL	Unable To Lift	F	Frame Height
EL	Electricity	OH	Overhead	VP	Vent Pipe	GDH	Glazed Door Height
FAI	Fresh Air Inlet	OST	Oil Storage Tank	WV	Water Valve	GRL	Glazed Roof Light
FB	Flower Bed	PB	Post Box	CP/	Concrete Post	HWT	Hot Water Tank
FH	Fire Hydrant	PL	Pavement Light	WP/	Wooden Post	RSD	Roller Shutter Door
G	Gully	RE	Rodding Eye	/CB	Close Boarded Fence		
		RS	Road Sign	/IW	Interwoven Panel		
		SNP	Street Name Plate	/VB	Vertical Board		

RWP	Rain Water Pipe
SA	Spring of Arch
SCH	Suspended Ceiling Height
SD	Sliding Door
SP	Soil Pipe
SVP	Soil and Vent Pipe
USB	Underside of Beam
WP	Waste Pipe
WST	Water Storage Tank

Levels:

Level data has been obtained with Kinematic GPS corrections via the Ordnance Survey's network, OS Net.

Project PHASE 1	Hoe House, Worplesdon, GU22 0RW
Drawing Title	Existing First Floor Plan
Scale	1:100 @ A3
Date	February 2024
Drawing No.	2309 / P02 A

brownlee mcculloch
ARCHITECTS