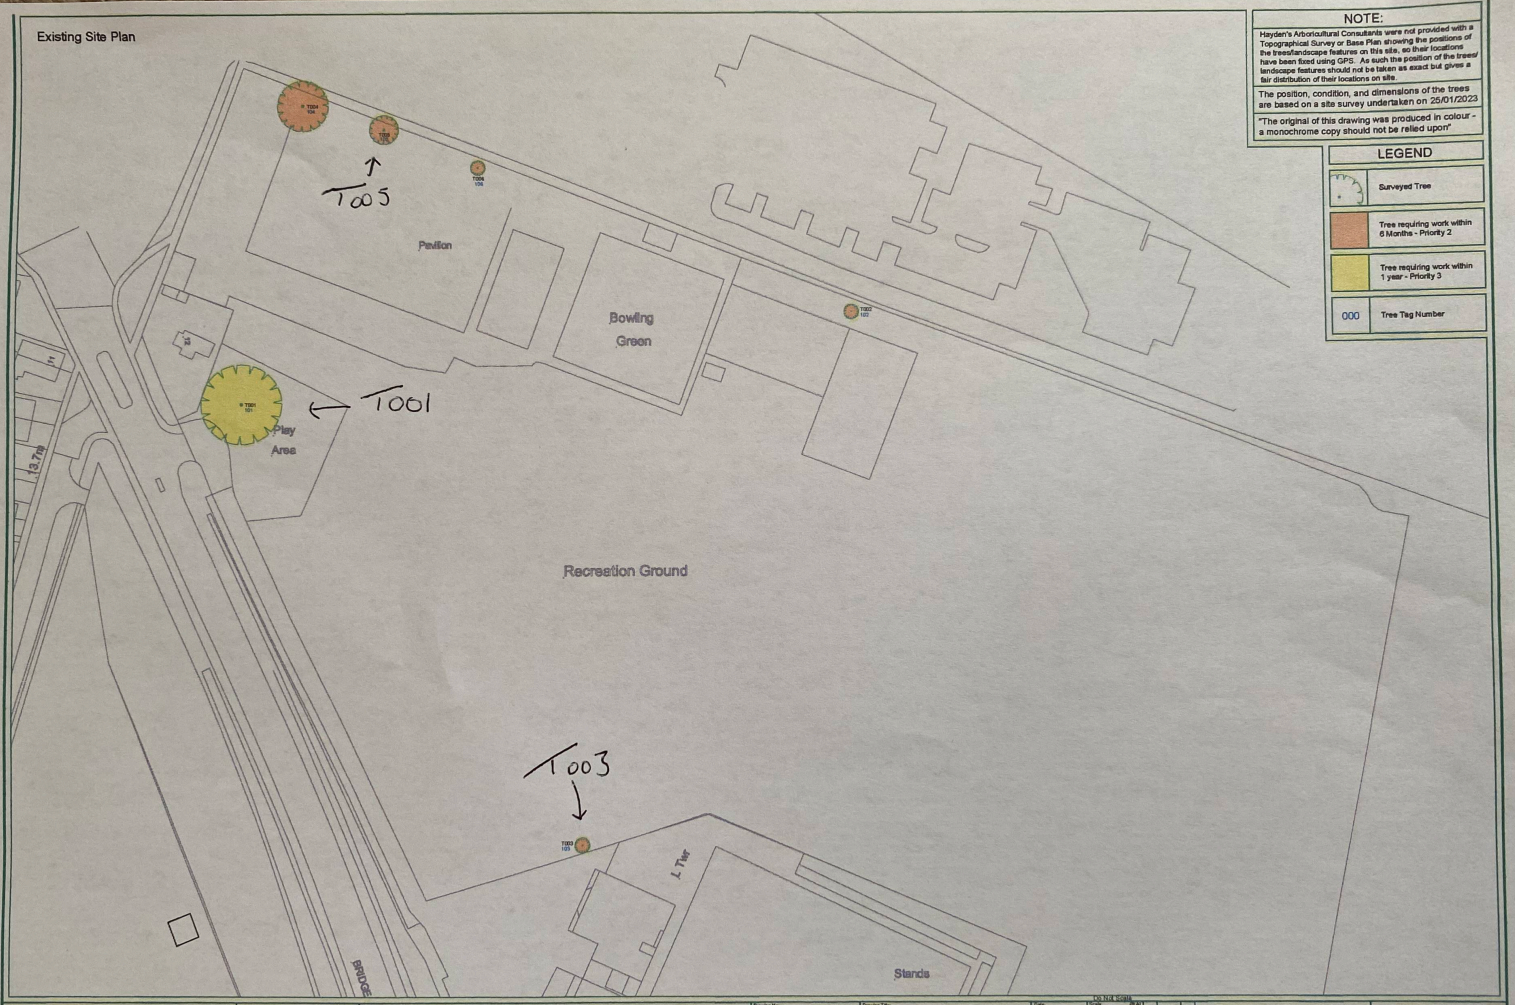
Existing Site Plan
NOTE:
Hayden's Arboricultural Consultants were not provided with a Topographical Survey or Base Plan showing the positions of the trees/landscape features on this site, so their locations have been fixed using GPS. As such the position of the trees/ landscape features should not be taken as exact but gives a fair distribution of their locations on site.
The position, condition, and dimensions of the trees are based on a site survey undertaken on 25/01/2023
"The original of this drawing was produced in colour - a monochrome copy should not be relied upon"
LEGEND
Surveyed Tree
Tree requiring work within 6 Months - Priority 2
Tree requiring work within 1 year - Priority 3
000 Tree Tag Number
T005
T001
T003
Pavilion
Bowling Green
Play Area
Recreation Ground
Stands
BRIDGE
HAYDEN'S
Arboricultural Consultants
Histon & Impington Parish Council
Recreation Ground, Parish Council Trees, Impington, Cambridgeshire
10042-D4-H&S
Health & Safety
03/02/2023
1:500
Based on Ordnance Survey
Scale 1:500
0m 10m 20m 30m 40m 50m