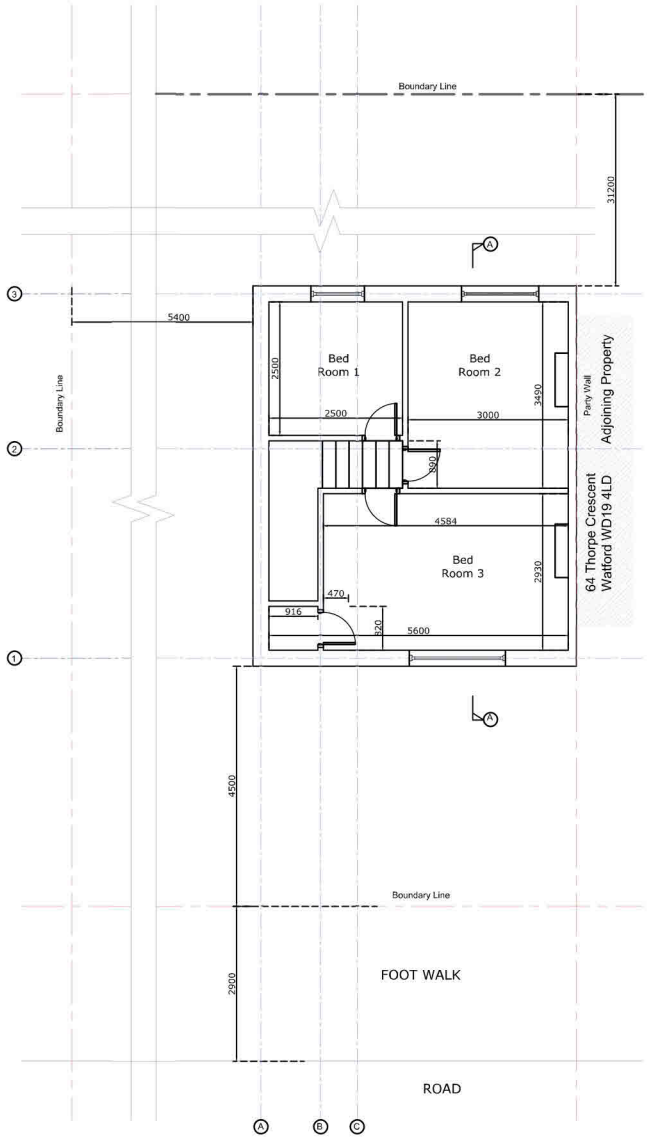

EXISTING FIRST FLOOR PLAN
Scale 1:100@A3

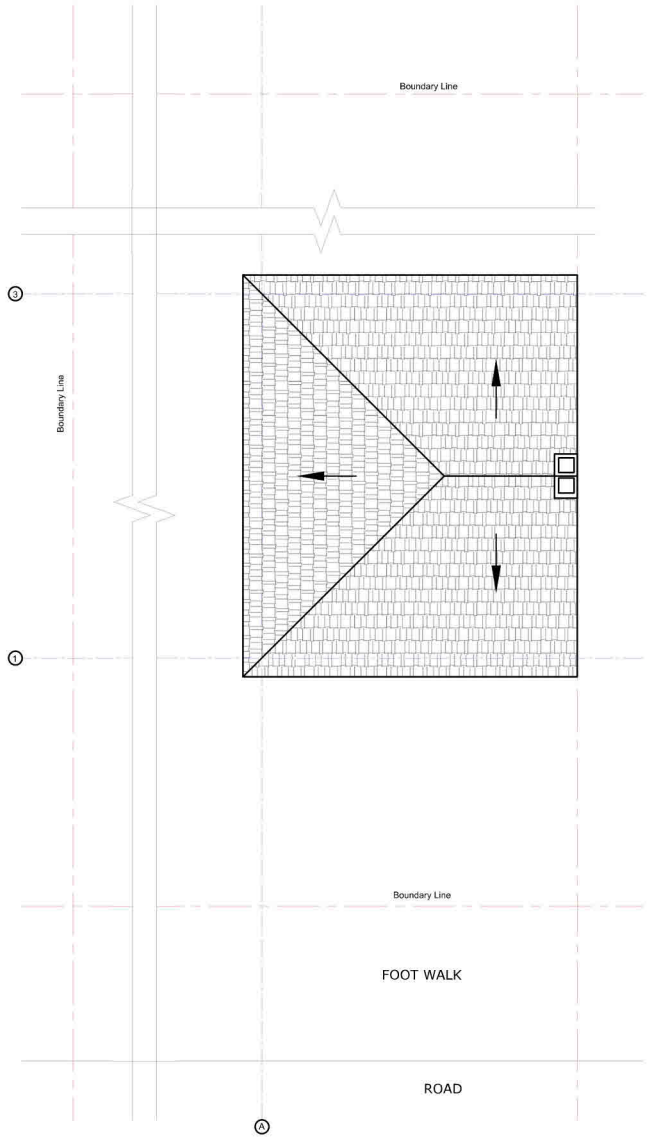

EXISTING ROOF PLAN
Scale 1:100@A3

[redacted]

Project: 66 Thorpe Crescent Watford WD19 4LD

Job Title: REAR EXTENTSION

Drawing Title: EXISTING FIRST FLOOR & ROOF PLAN

Date: 09 02 2024

Drawing No.: INT/2024/02/04C/02

Revision: 01

Date: 21 02 2024

Suitability: PLANNING

Ref Archt. Dwg.

INTELLECT C&C LIMITED
30 MOUNTSIDE STANMORE,HA7 2DP.

1:100 Scale 1:100

2m 0 2m 4m 6m 8m 10m