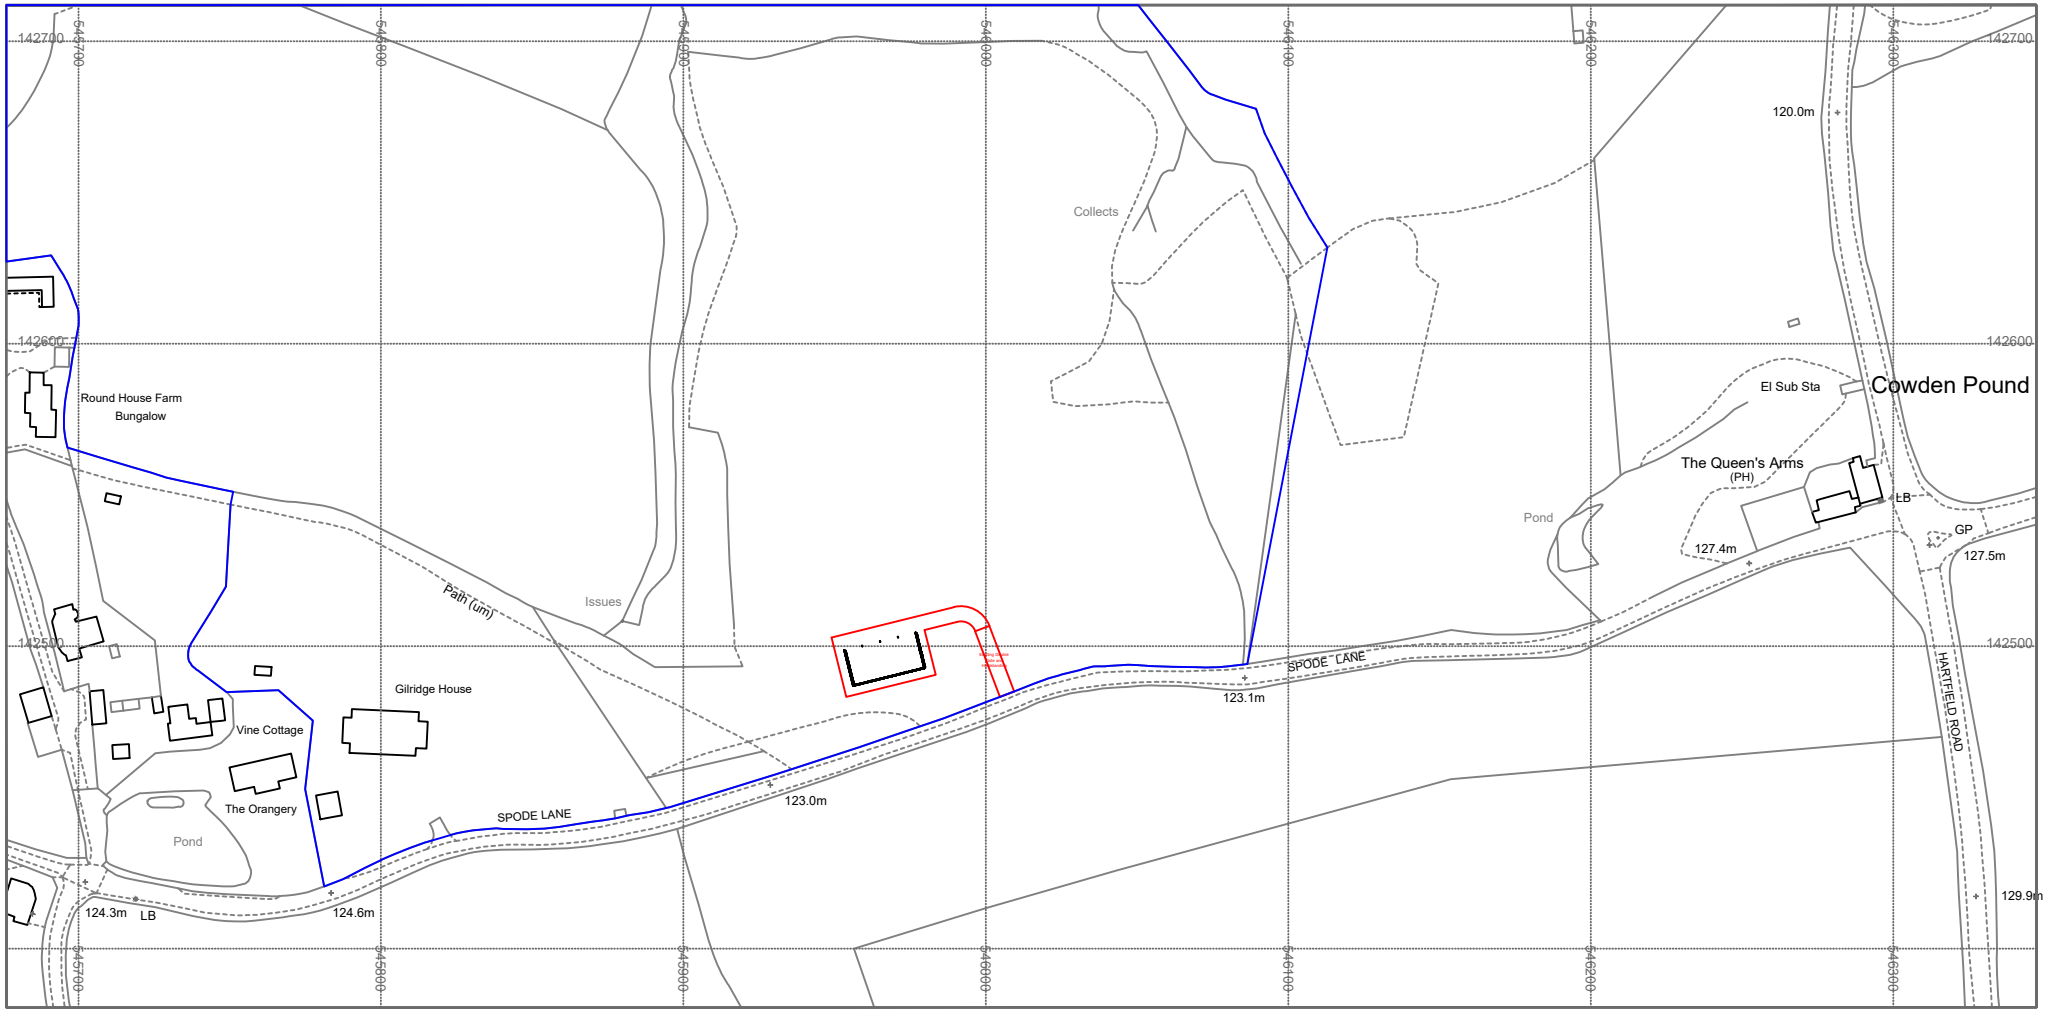

0 100 200
metres

N

© Crown copyright 2024 Ordnance Survey 100053143

N FIELD PROJECTS LTD

5 Woodlands Close,
Heathfield,
East Sussex,
TN21 8BH
Tel: 07738 703498
E-mail: nick@nfieldprojects.co.uk

SCALE: 1:2500 on A4
DRAWN: NRF
DATE: 26/02/2024
DRAWING No.: NFP166S002

PROJECT TITLE

Gilridge Meadow Farm, Spode Lane, Cowden, TN8 7HG

DRAWING

Location Drawing

REV	DESCRIPTION	DATE	BY