Location Plan

Site Address: **Long Ash, Woodbridge Lane, Withington, GL54 4BP**

PlanningPortal

Date Produced: **22-Feb-2024**

Scale: **1:2500 @A4**

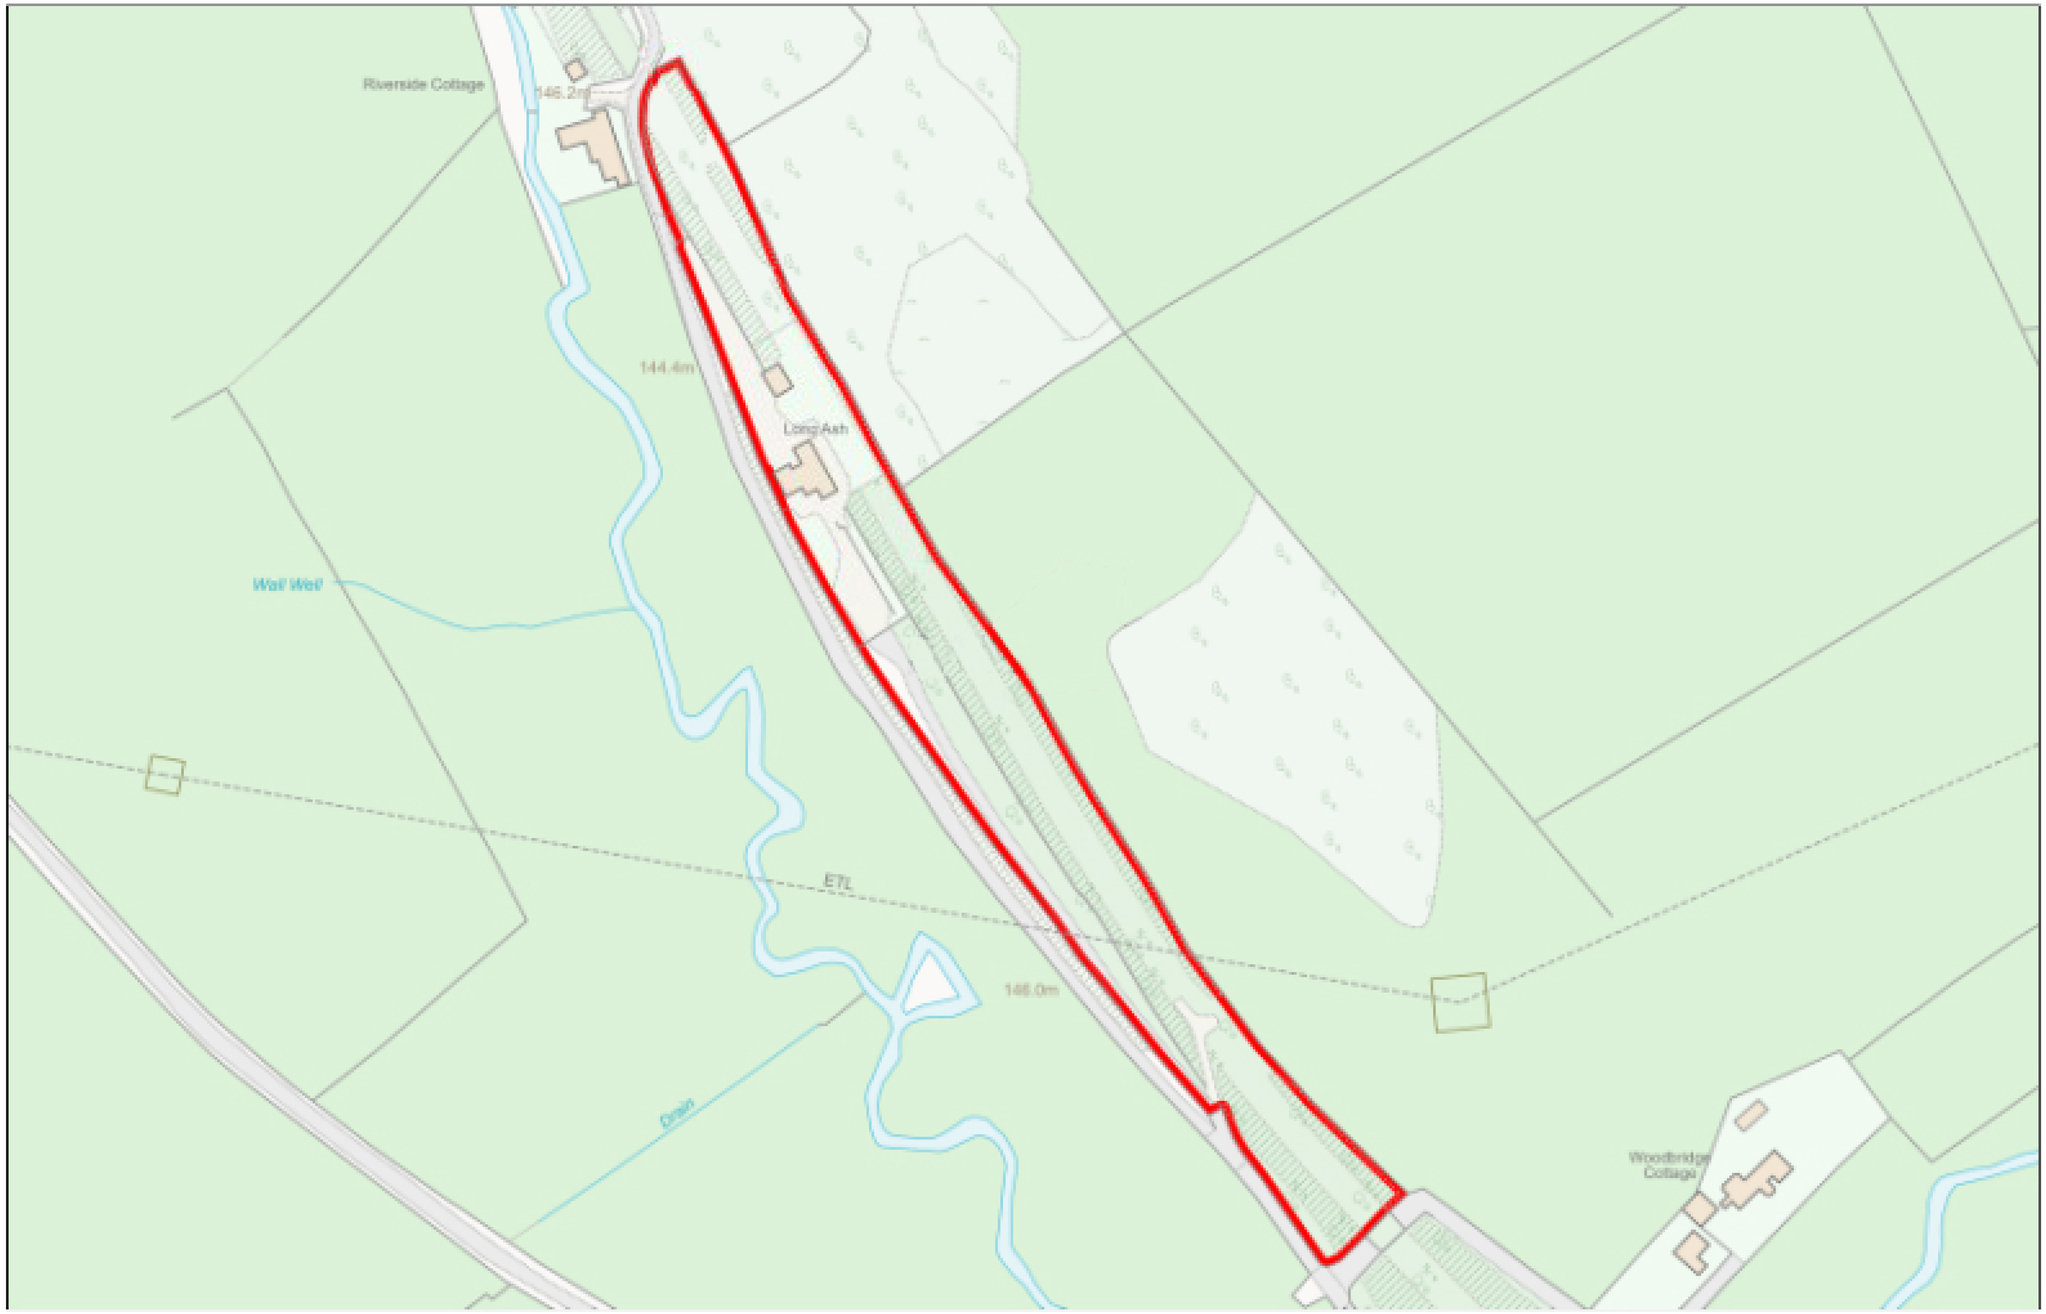

0 100

Metres

Planning Portal Reference: **PP-12828050v1**

Powered By TerraQuest

© Crown copyright and database rights 2024 OS 100042766