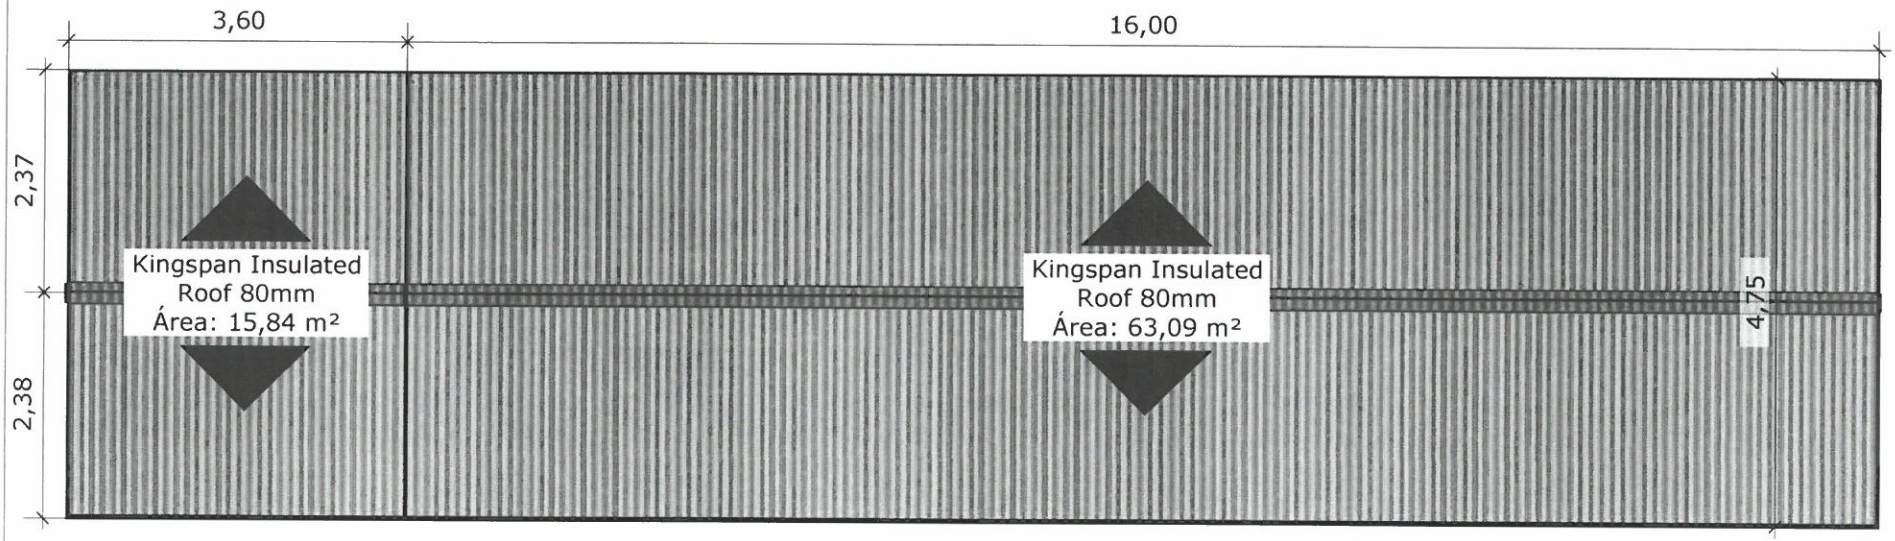

1/01 **ROOF PLAN**
SCALE 1:80

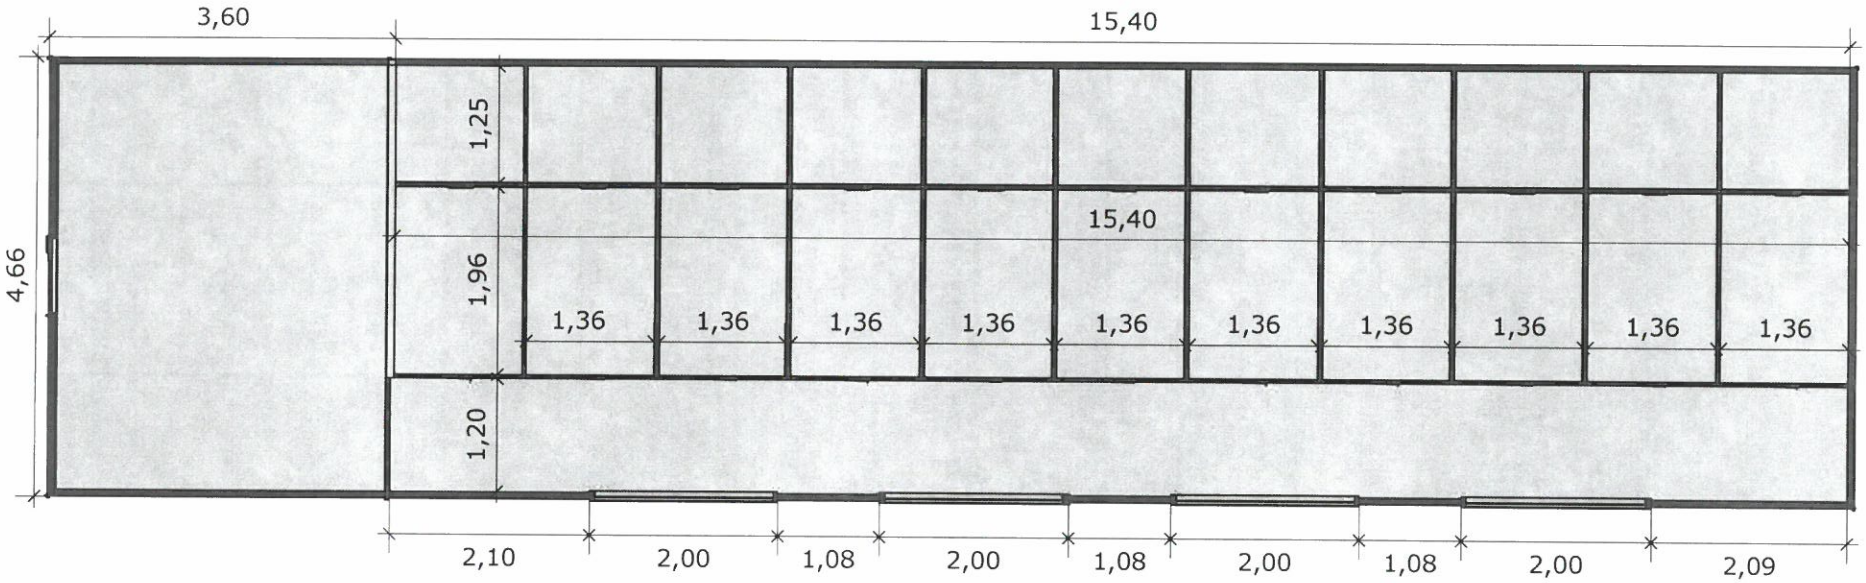

1/01 **FLOOR PLAN**
SCALE 1:80

TIMBER SPACE
Gardeen Rooms | Decking

PROJECT INFO

PROJECT TITLE

RESIDENTIAL - SINGLE-FAMILY

123 Street Name, City Name, FL 33028

Date Created:
outubro 31, 2023

Date Last Modified:
fevereiro 5, 2024

PAGE
01
OF 03 PAGES

ROOF PLAN