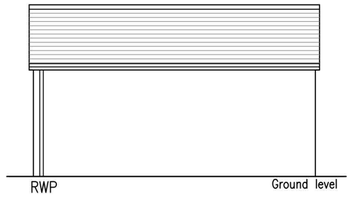

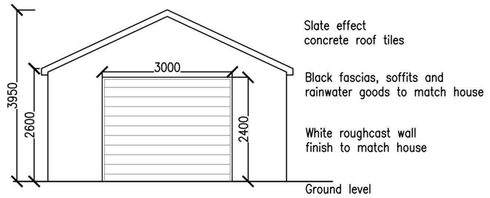

Slate effect concrete roof tiles

Black fascias, soffits and rainwater goods to match house

White roughcast wall finish to match house

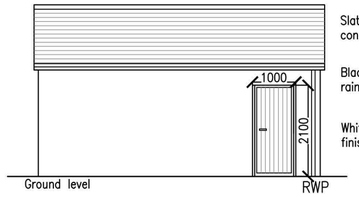

Slate effect concrete roof tiles

Black fascias, soffits and rainwater goods to match house

White roughcast wall finish to match house

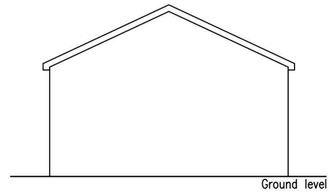

PROPOSED GARAGE ELEVATIONS SCALE 1:100

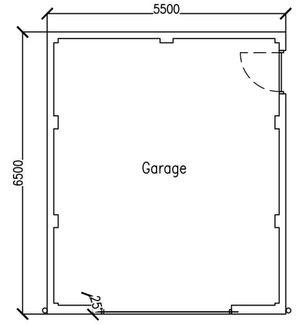

PROPOSED GARAGE FLOOR PLAN SCALE 1:100

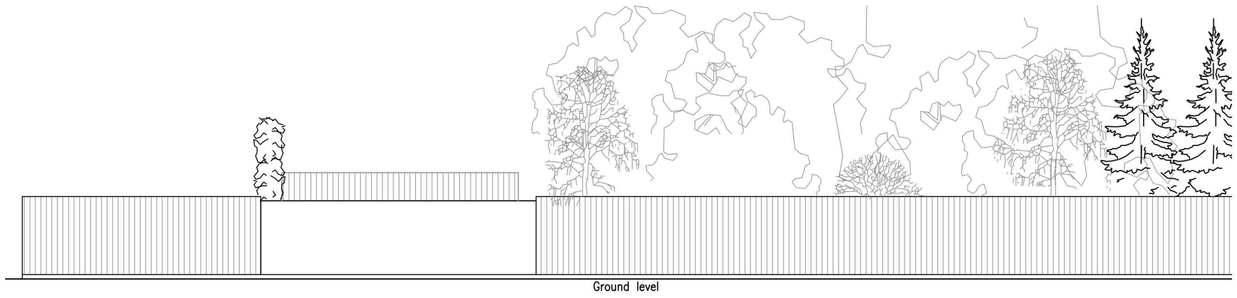

EXISTING SITE ELEVATION SCALE 1:100

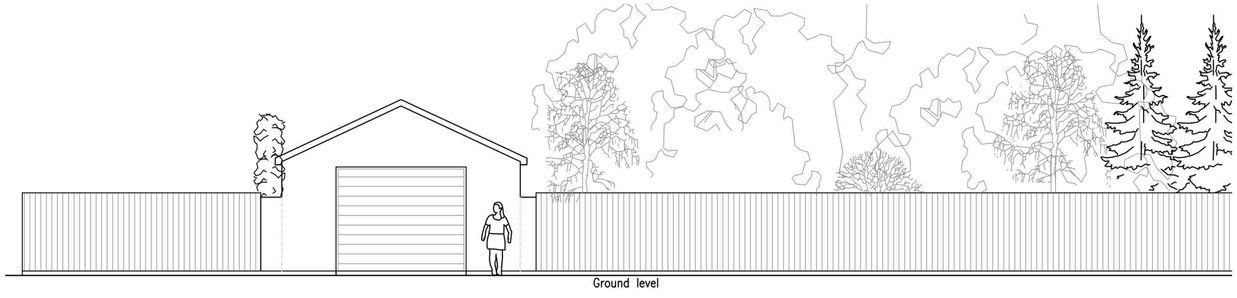

PROPOSED SITE ELEVATION SCALE 1:100

LOCATION PLAN SCALE 1:1250

SITE PLAN SCALE 1:500

REVISION DATE

DO NOT SCALE! ALL SIZES AND LEVELS TO BE CHECKED ON SITE
ANY DISCREPANCIES TO BE REPORTED TO THE ARCHITECT
ALL INFORMATION ON THIS DRAWING IS COPYRIGHTED ©

DRAWING No. A223–P01	PROJECT PROPOSED DETACHED GARAGE 52 TOWNFOOT DREGHORN
SCALE AS SHOWN @ A2	CLIENT JOHN KENNEDY
DATE MAR 24 / DRAWN BY A.TOGNINI	CONTENT PROPOSED PLAN, ELEVATIONS, SITE & LOCATION