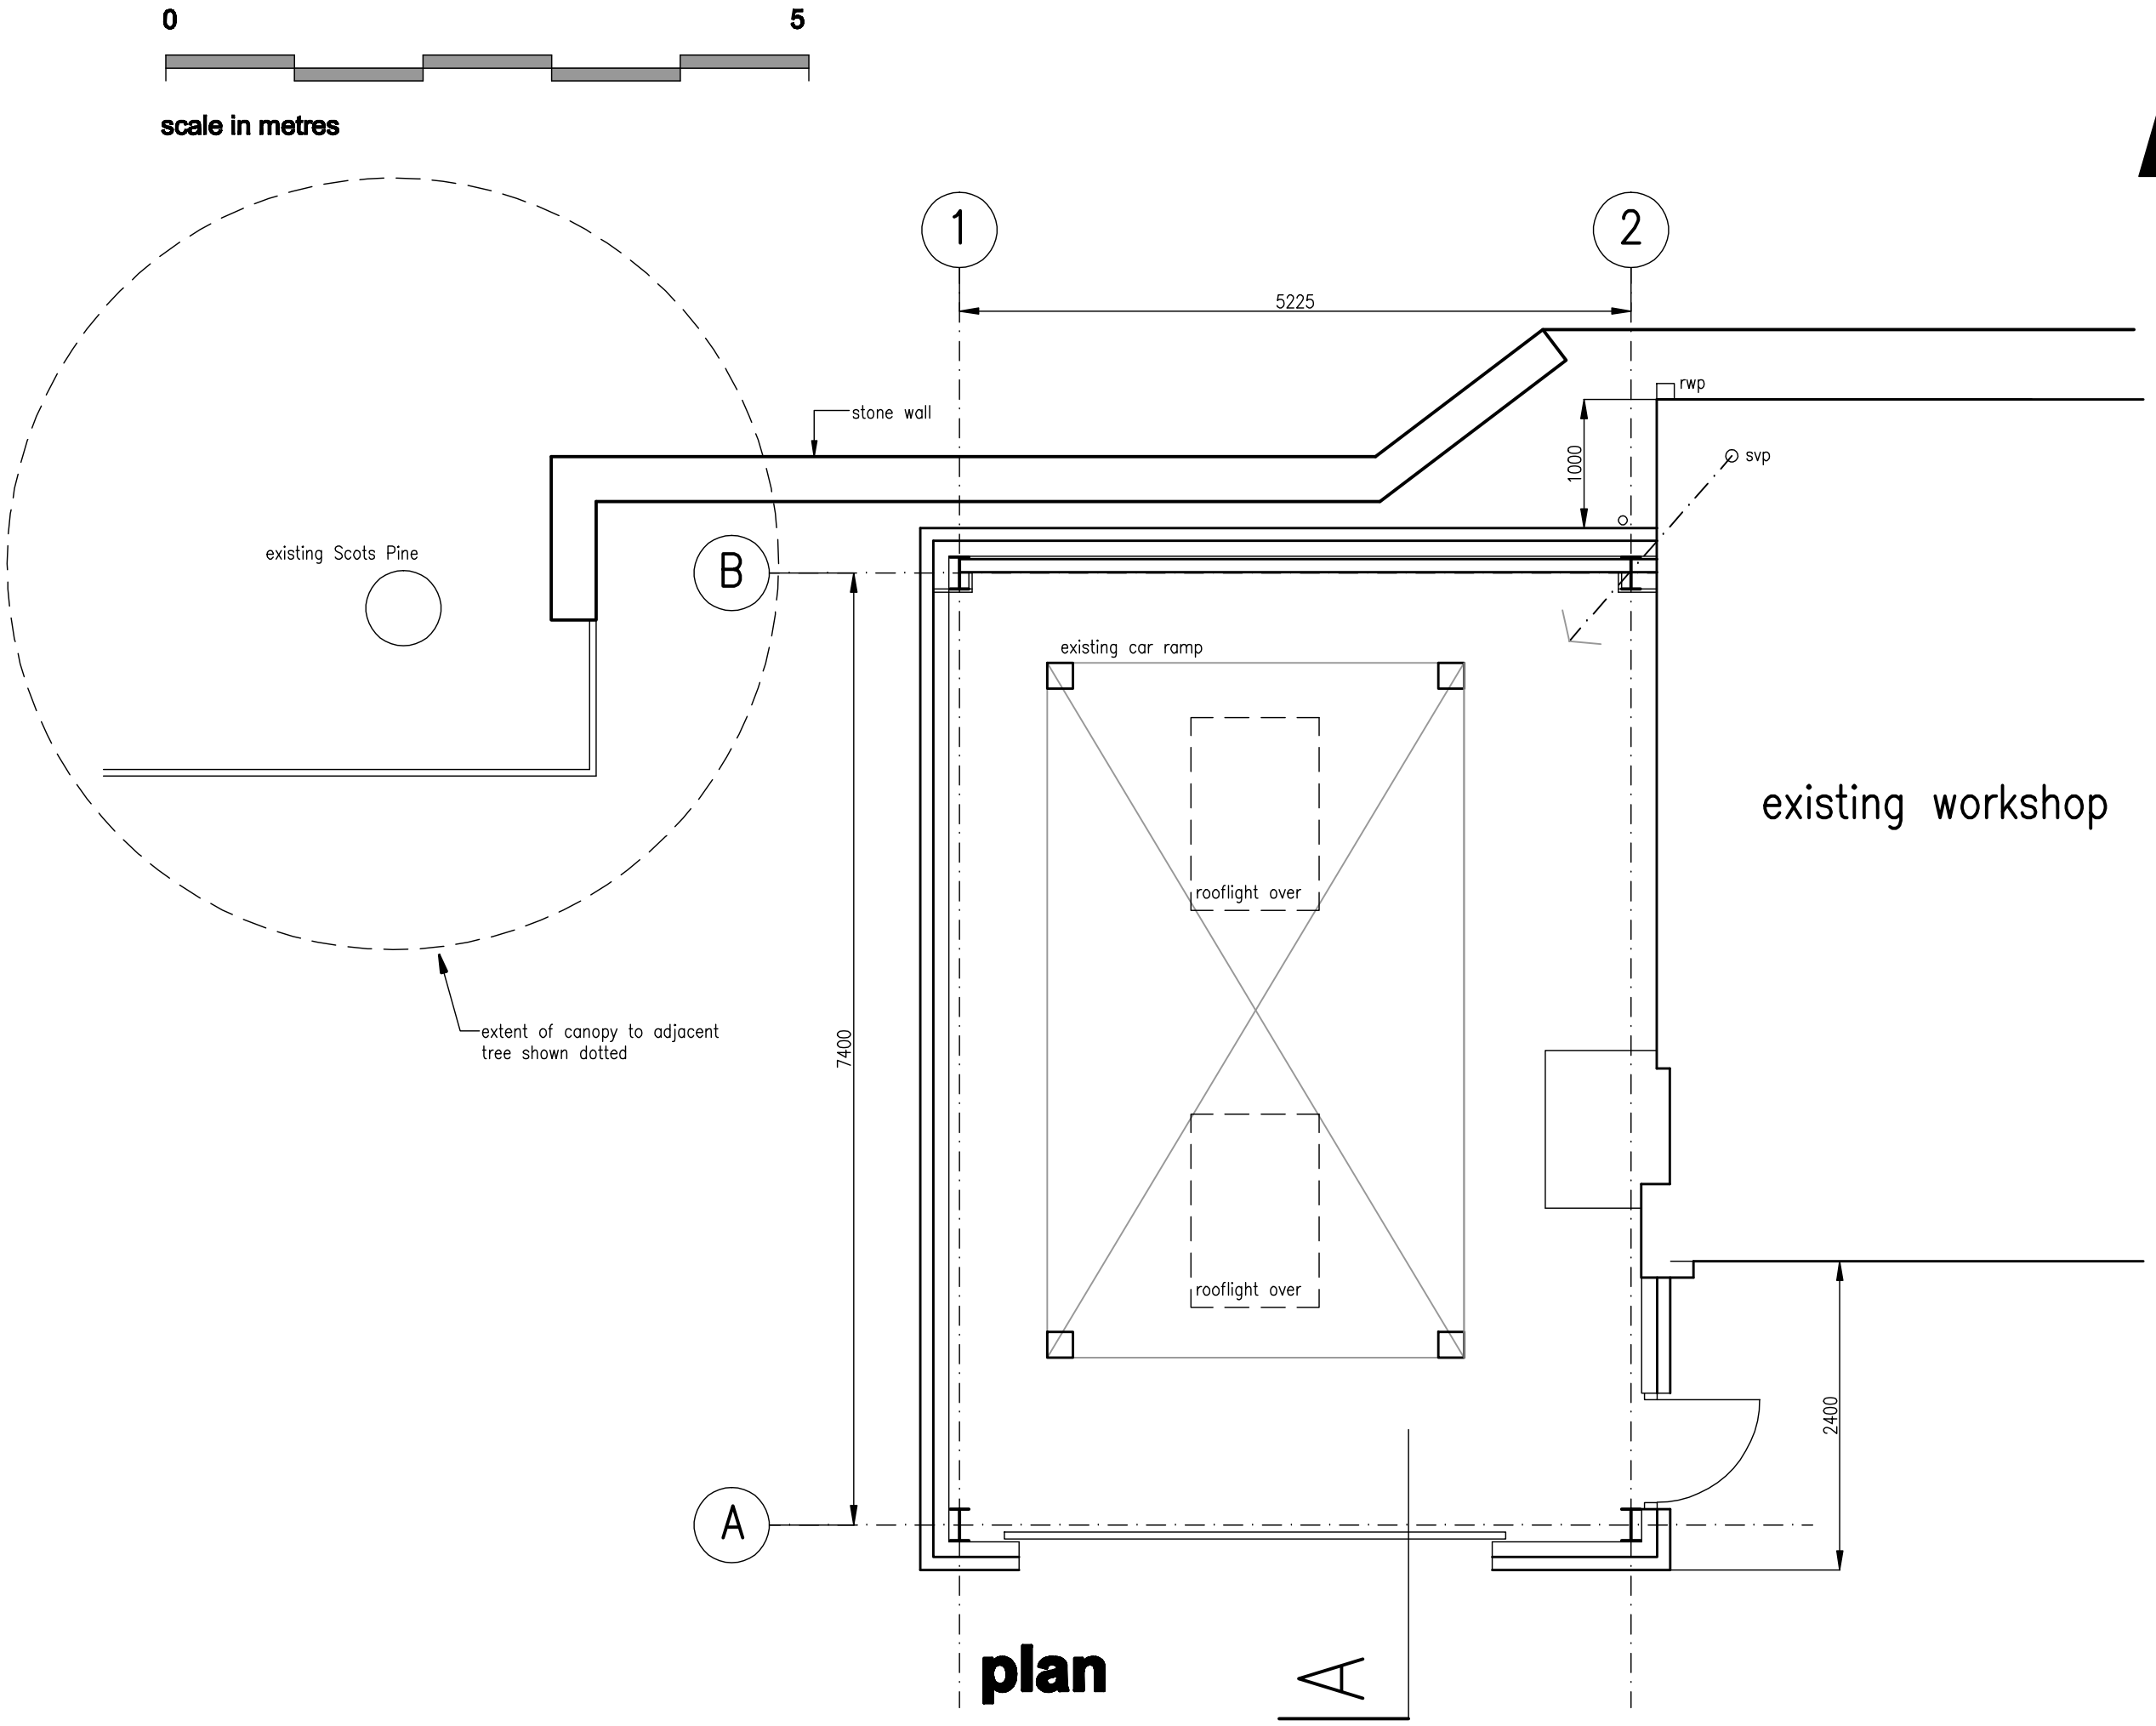

A3

Workshop Extension at Victoria Business Park for Sidmouth Tyres and Exhausts

Harry Carter 23a West Hill, Budleigh Salterton, Devon. EX9 6BU Tel: 01395 446022

plan as proposed

Feb 24

100

Scale 1:50