PLAN

www.aandslandscape.co.uk

Sheet Size A3

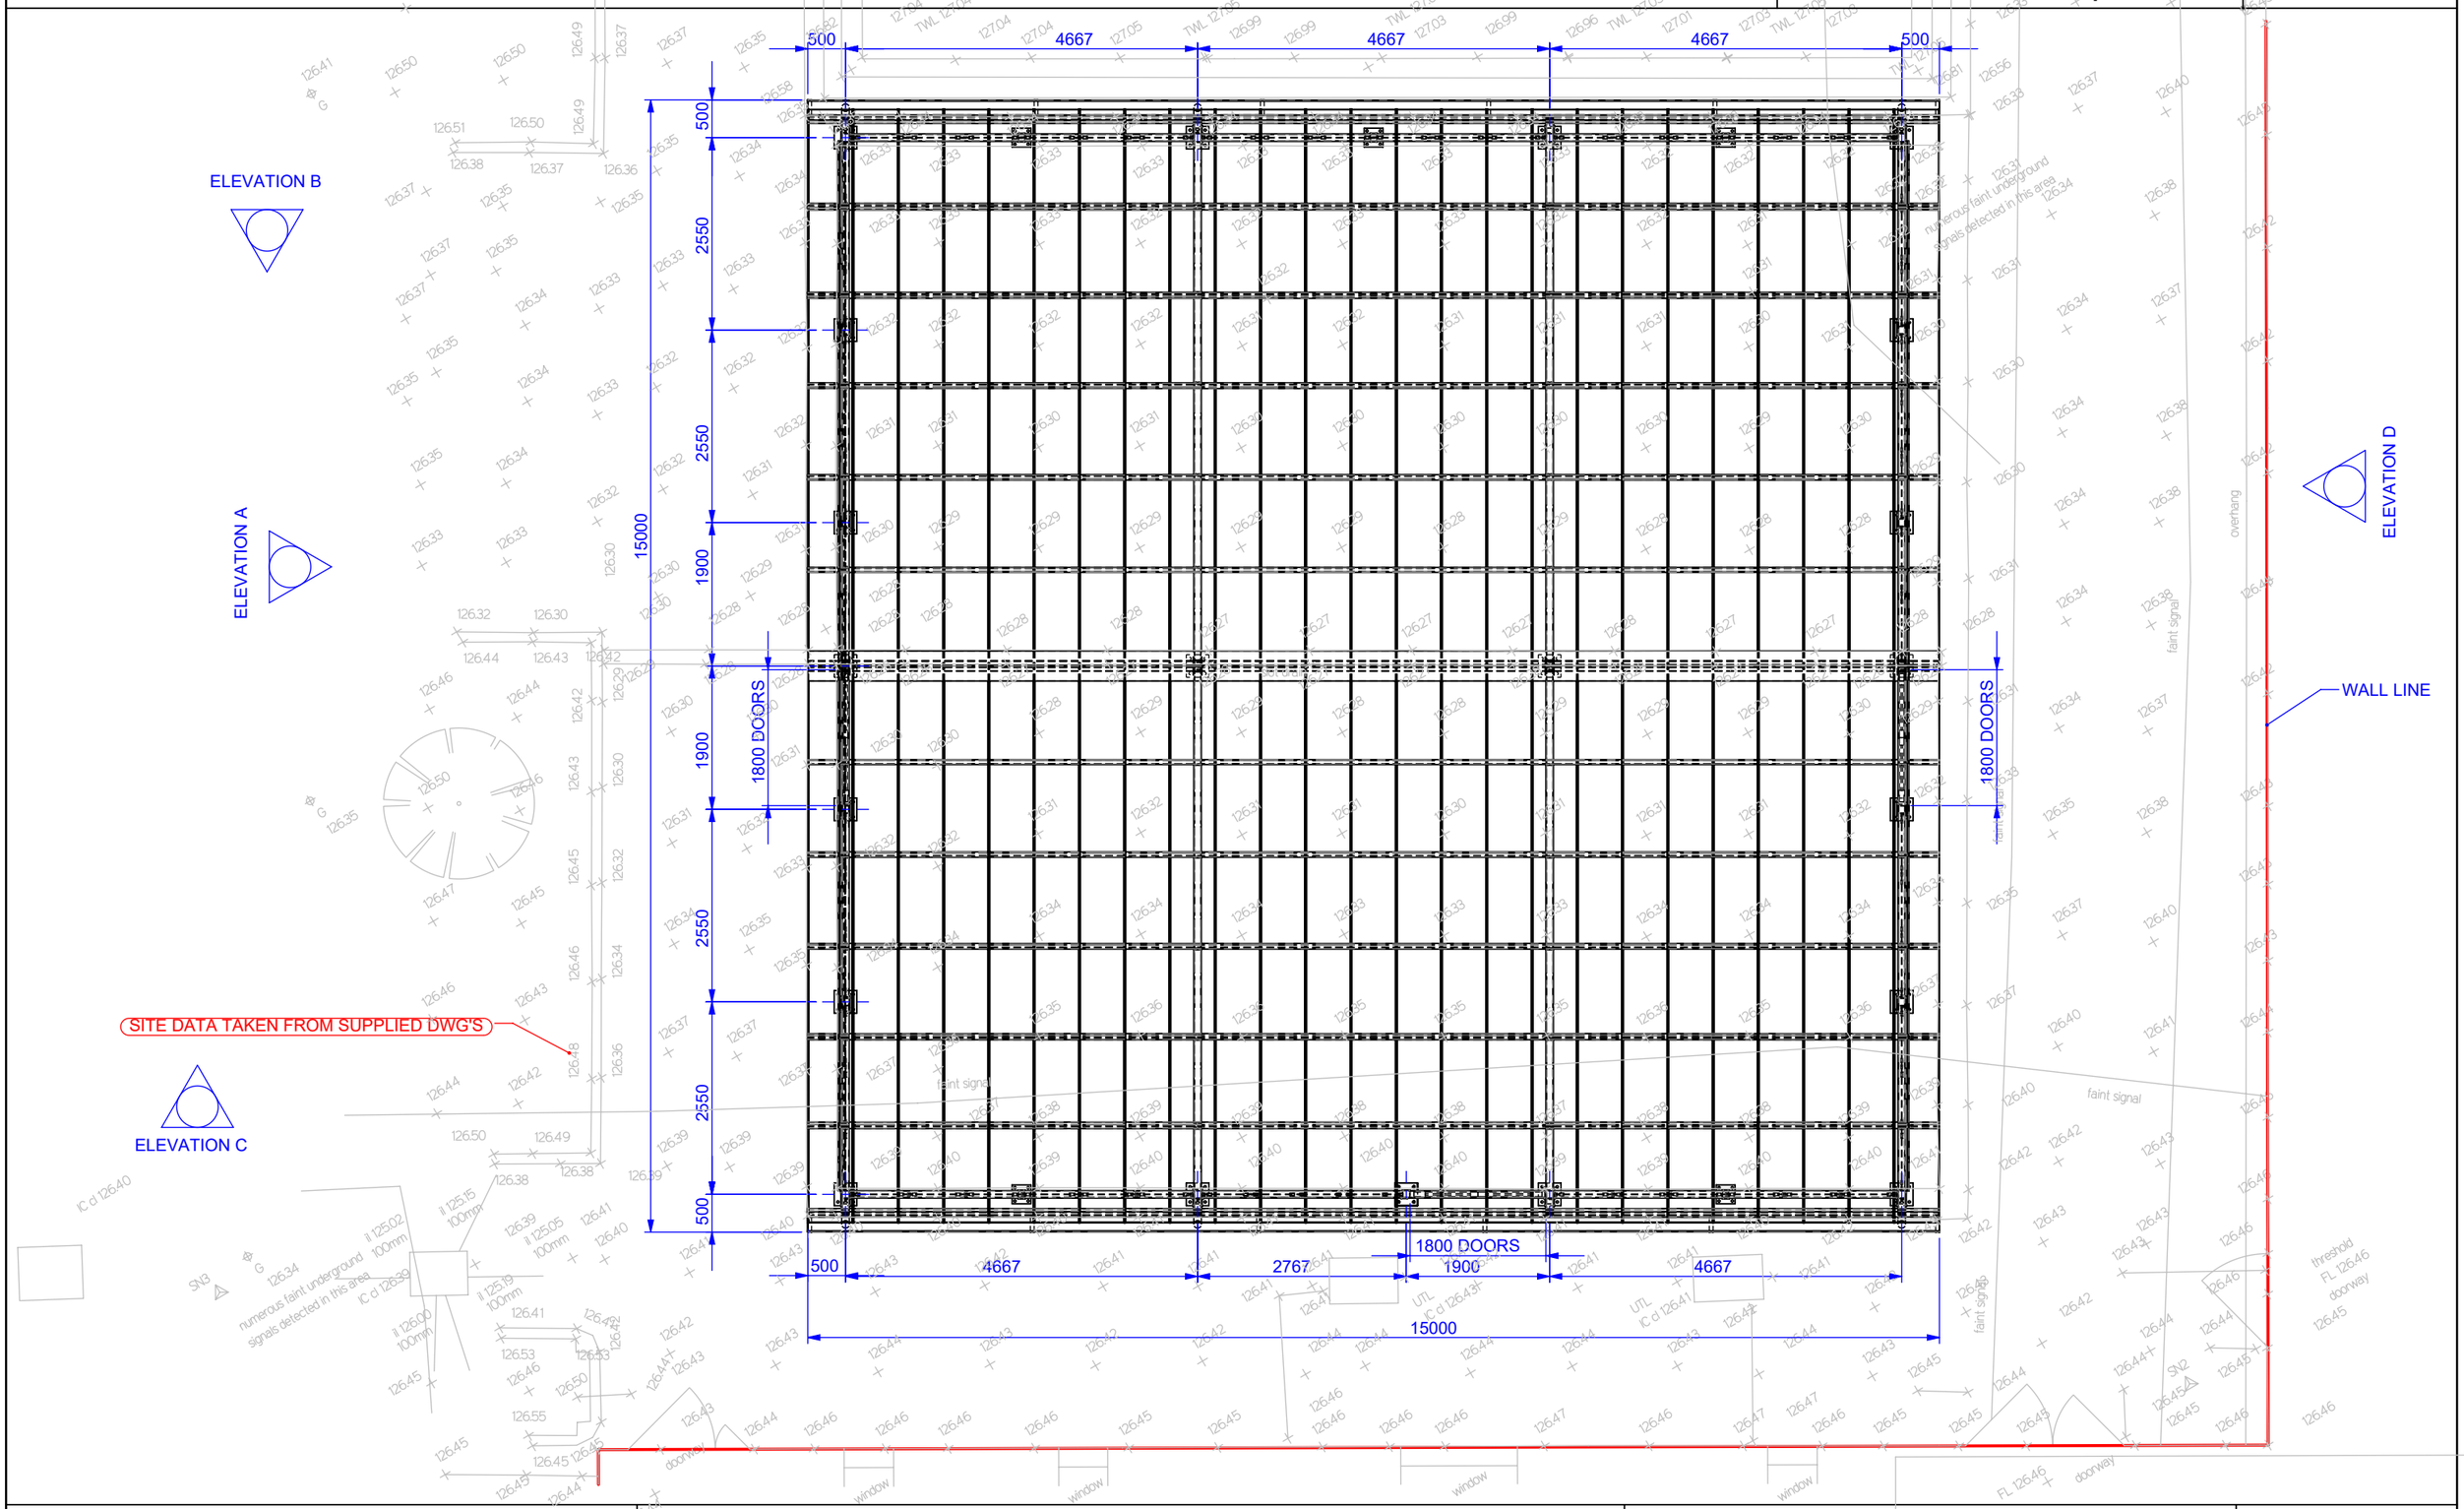

General Notes:

All Dimensions in mm - Do not scale from drawing - If in doubt ASK!

This drawing is not to be used for set out without specific instructions from A & S.

All foundations are indicative only and will depend on site conditions.

Datum is normally inside floor level but this should be checked.

Project: Dover Christ Church Academy		
Date Issued: 14/02/2024	Drawn By: RJ	Ch'd By: RP
Drg No.: DOV2670-002A	Issue.: A2	Scale: 1:80

A&S LANDSCAPE

Exceptional Covered Spaces™